

ARUN DISTRICT COUNCIL:FG/134/06/ 20/10/2006

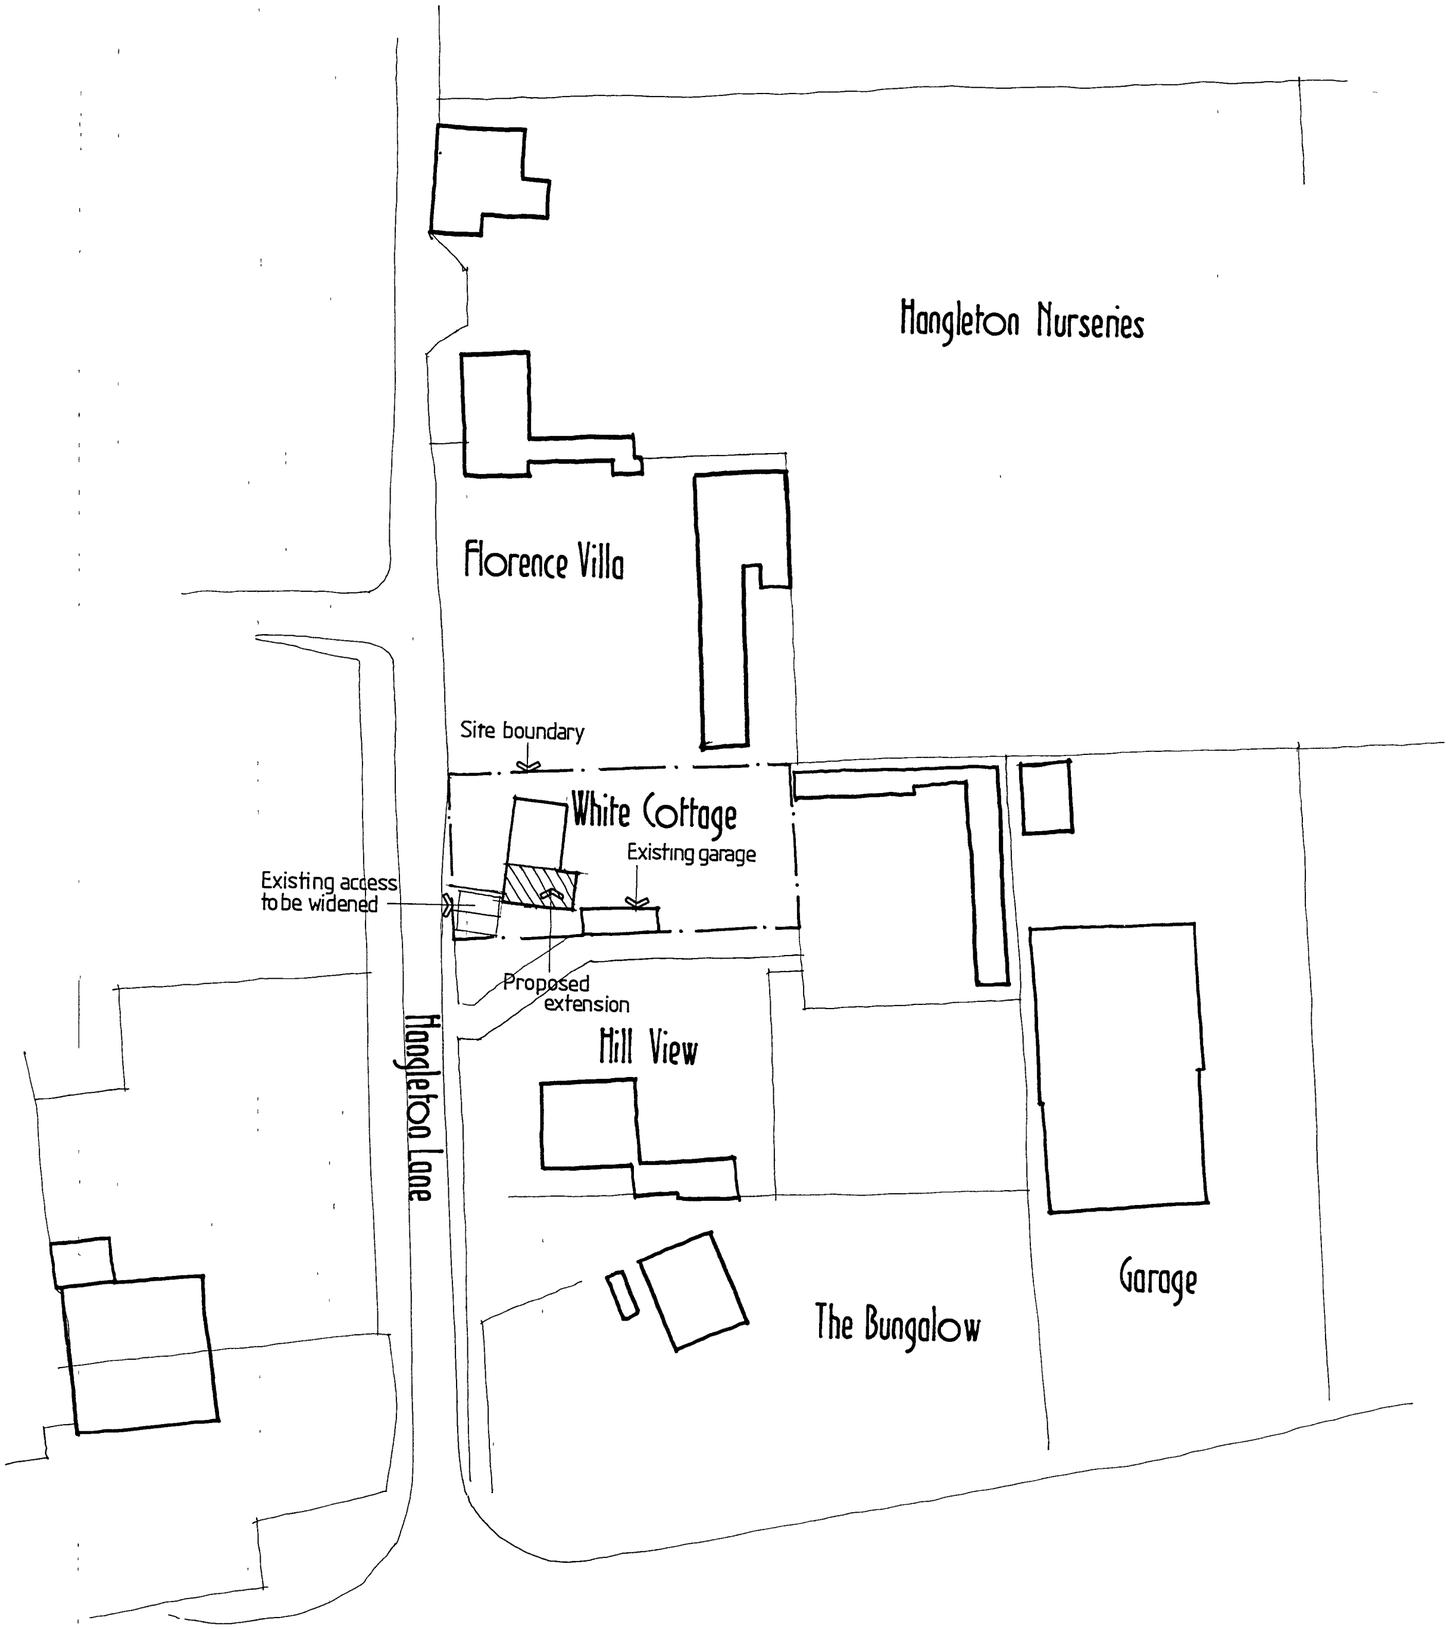

BLOCK PLAN 1:500

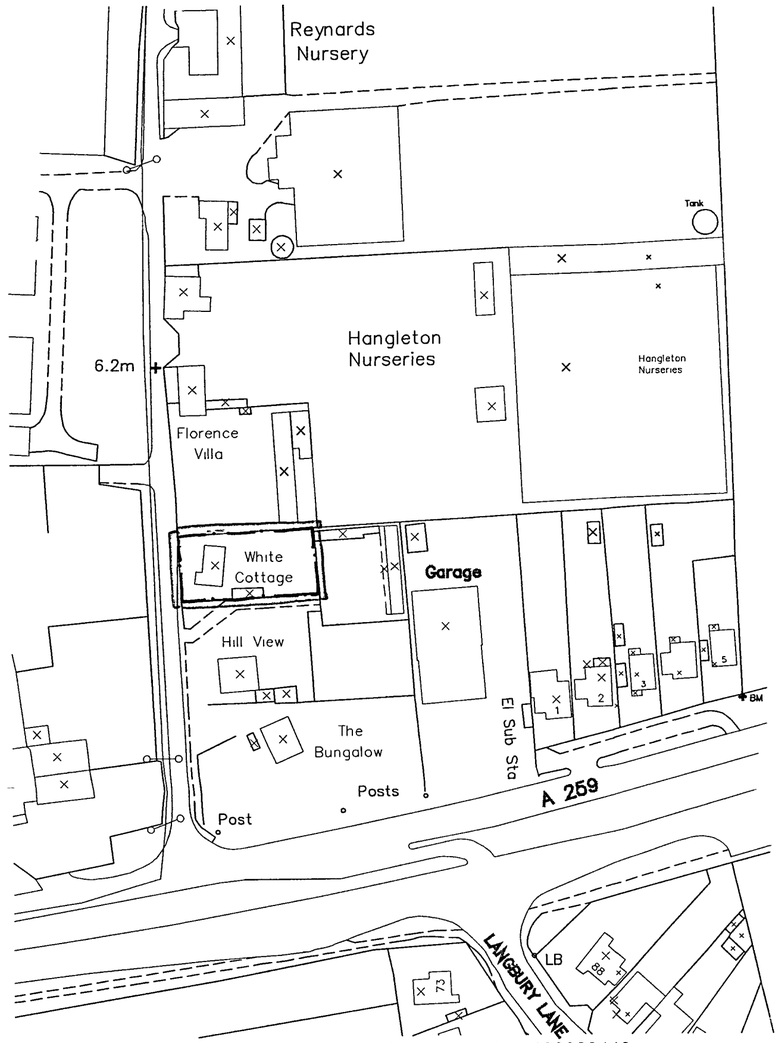

Crown Copyright. All rights reserved. Licence Number 100020449

LOCATION PLAN 1:1250

No FG 134 06
RECEIVED 20.10.06

Extension and alterations to White Cottage Ferring

Block Plan & Location Plan

scale drwg no. 06 48 07