


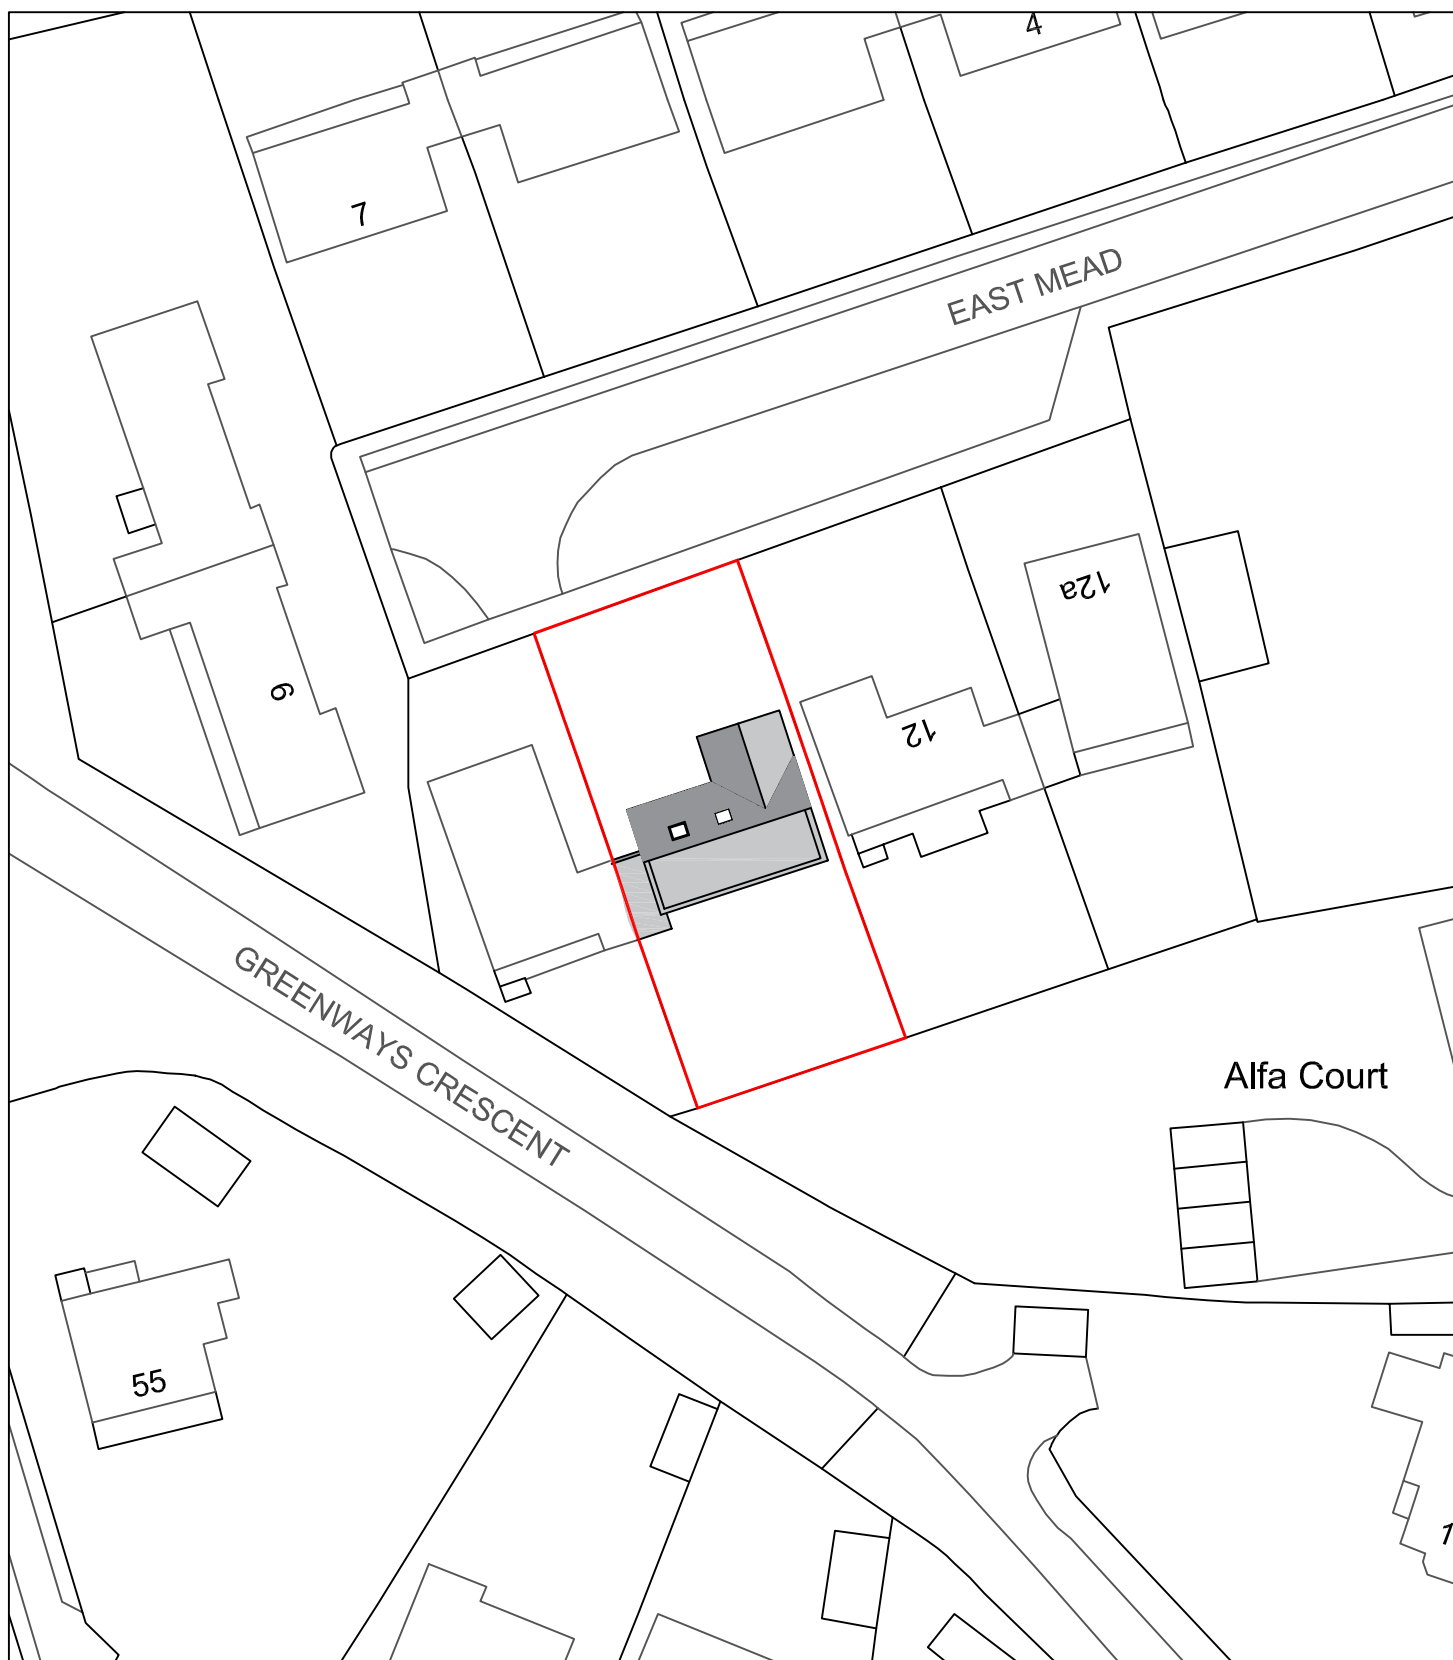

Scale Bar (1:500)

0m 10m 20m 30m 40m 50m



Revision: A Oct 2020 Title block revised

address
11 East Mead, Ferring, Worthing

project
Proposed loft conversion and internal alterations

title
Proposed Block Plan

scale 1:500 @A4	date October 2020	dwg no. 2020.291.04	revision
--------------------	----------------------	------------------------	----------

DOWNSVIEW
ASSOCIATES
Chartered Surveyors

Little Acorns
Hampers Lane
Storrington
West Sussex
RH20 3HZ

Tel: 01903 746367
Mob: 07525 844965

Email:
mail@downsview-surveyors.co.uk

