



20, ONSLOW DRIVE, FERING, BN12 5RS

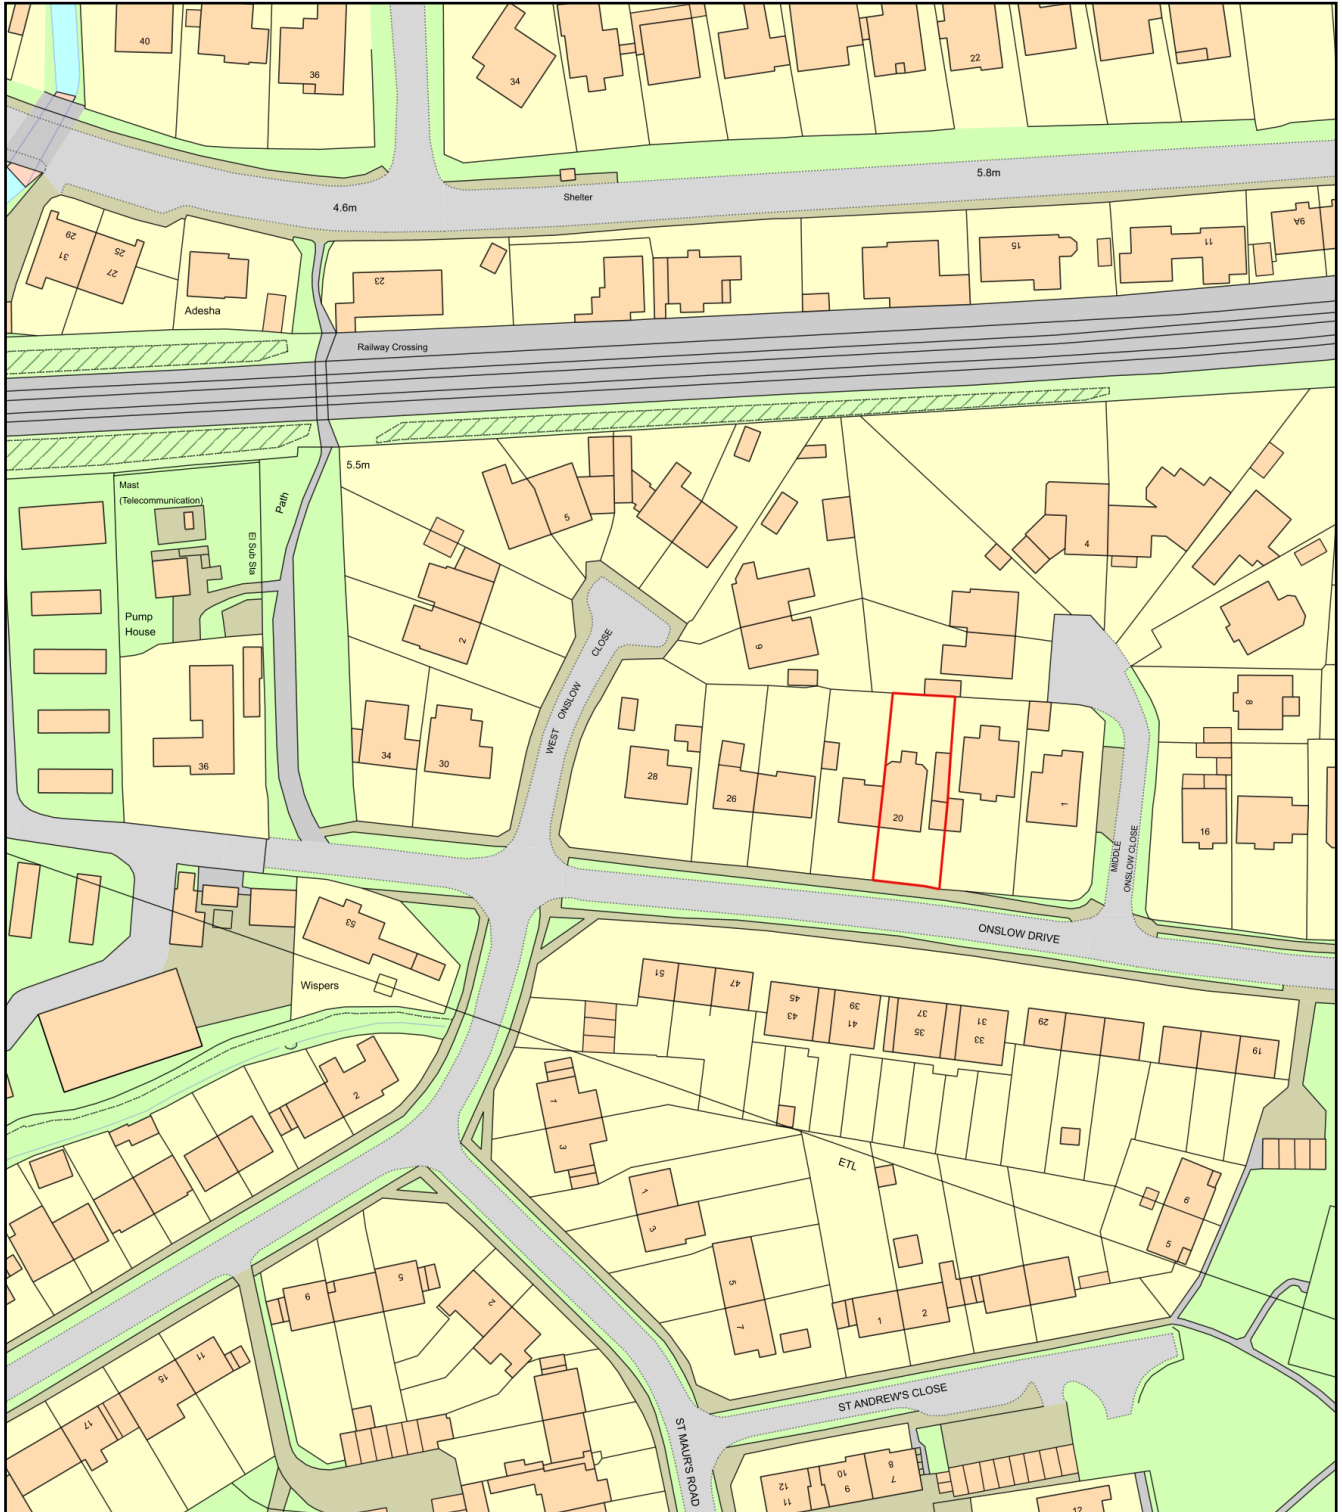

0 50
Metres

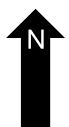

Plan Produced for: R. & T. COLLINS

Date Produced: 30 Jul 2021

Plan Reference Number: TQRQM21211135023320

Scale: 1:1250 @ A4