



Notes:


1. THE COPYRIGHT OF THIS DRAWING IS VESTED IN WARWICK LANE DEVELOPMENTS AND IT MAY NOT BE REPRODUCED IN WHOLE OR PART OR USED FOR THE MANUFACTURE OF ANY ARTICLE WITHOUT THE EXPRESS PERMISSION OF THE COPYRIGHT HOLDERS.
2. WORK TO FIGURED DIMENSIONS ONLY.
3. THIS DRAWING IS TO BE READ IN CONJUNCTION WITH ALL RELEVANT ARCHITECT'S, SERVICE ENGINEER'S AND WARWICK LANE DEVELOPMENTS DRAWINGS AND SPECIFICATIONS.

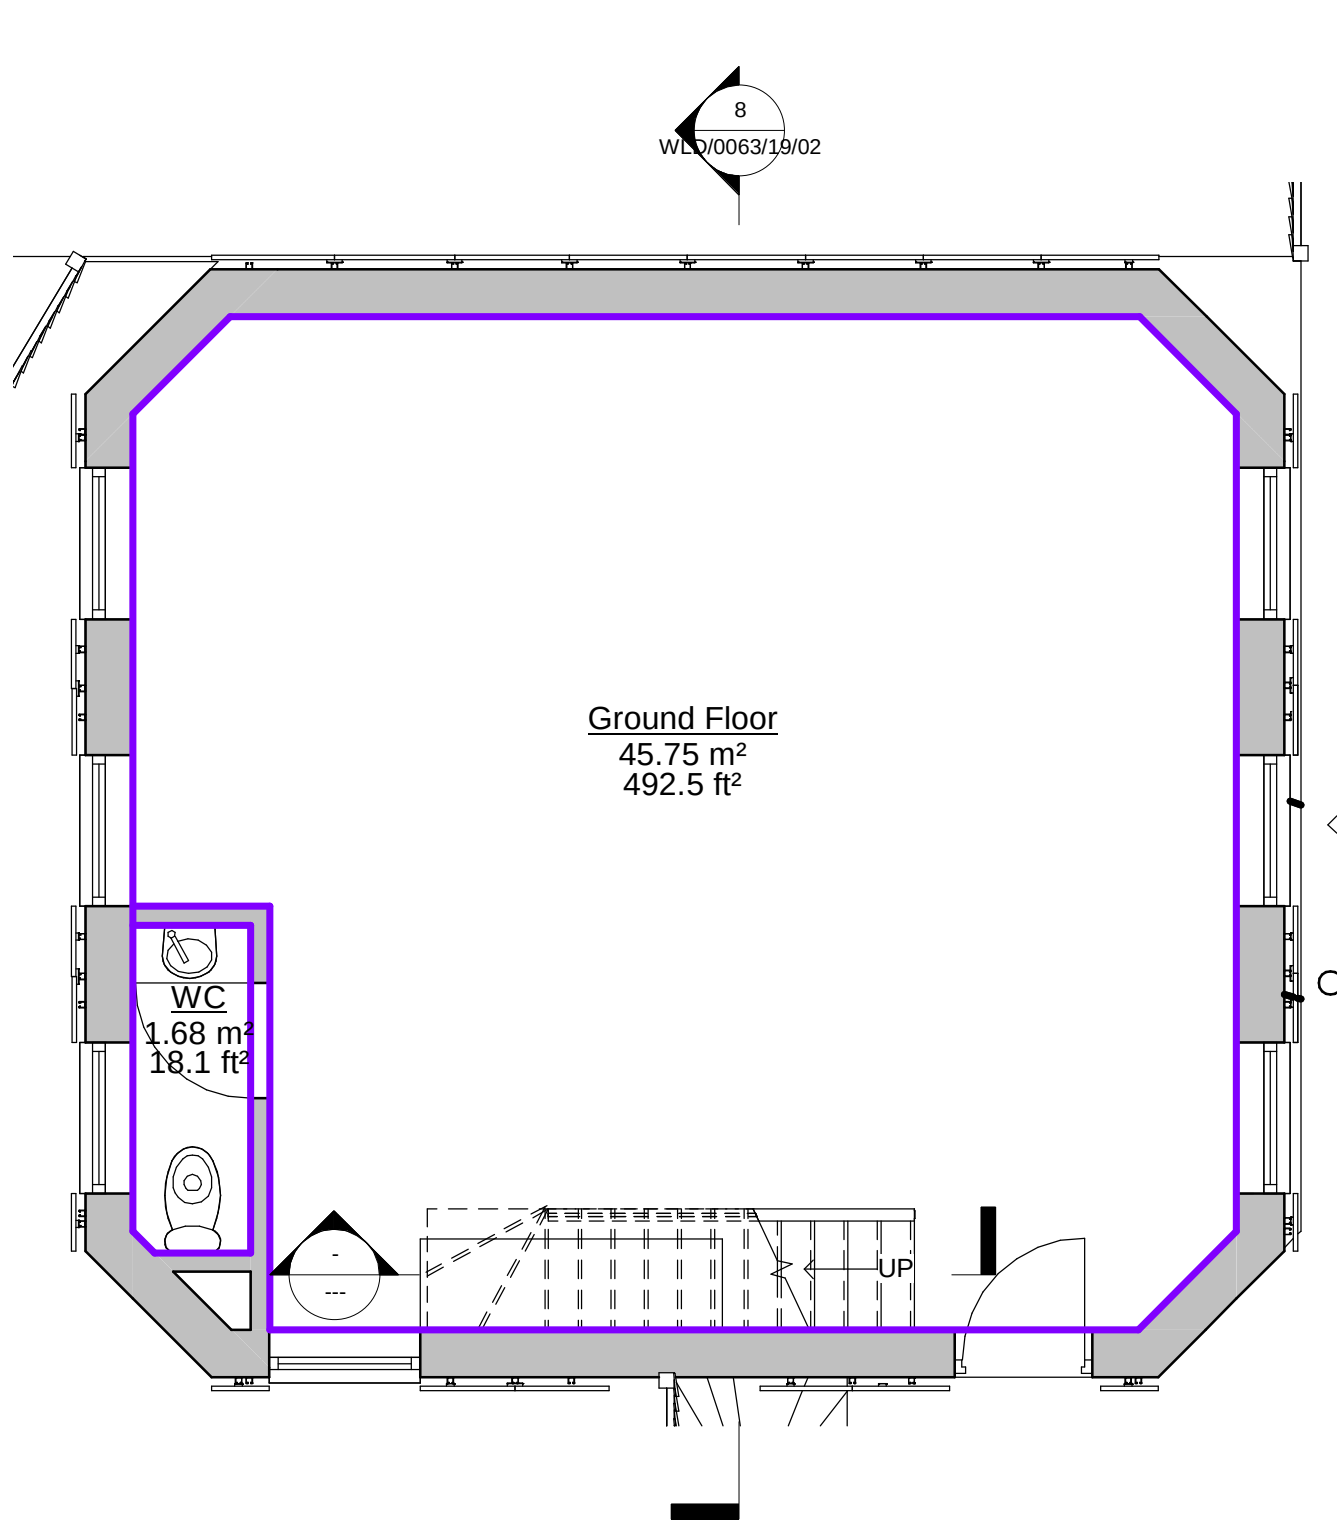

1 Ground Level
1 : 50

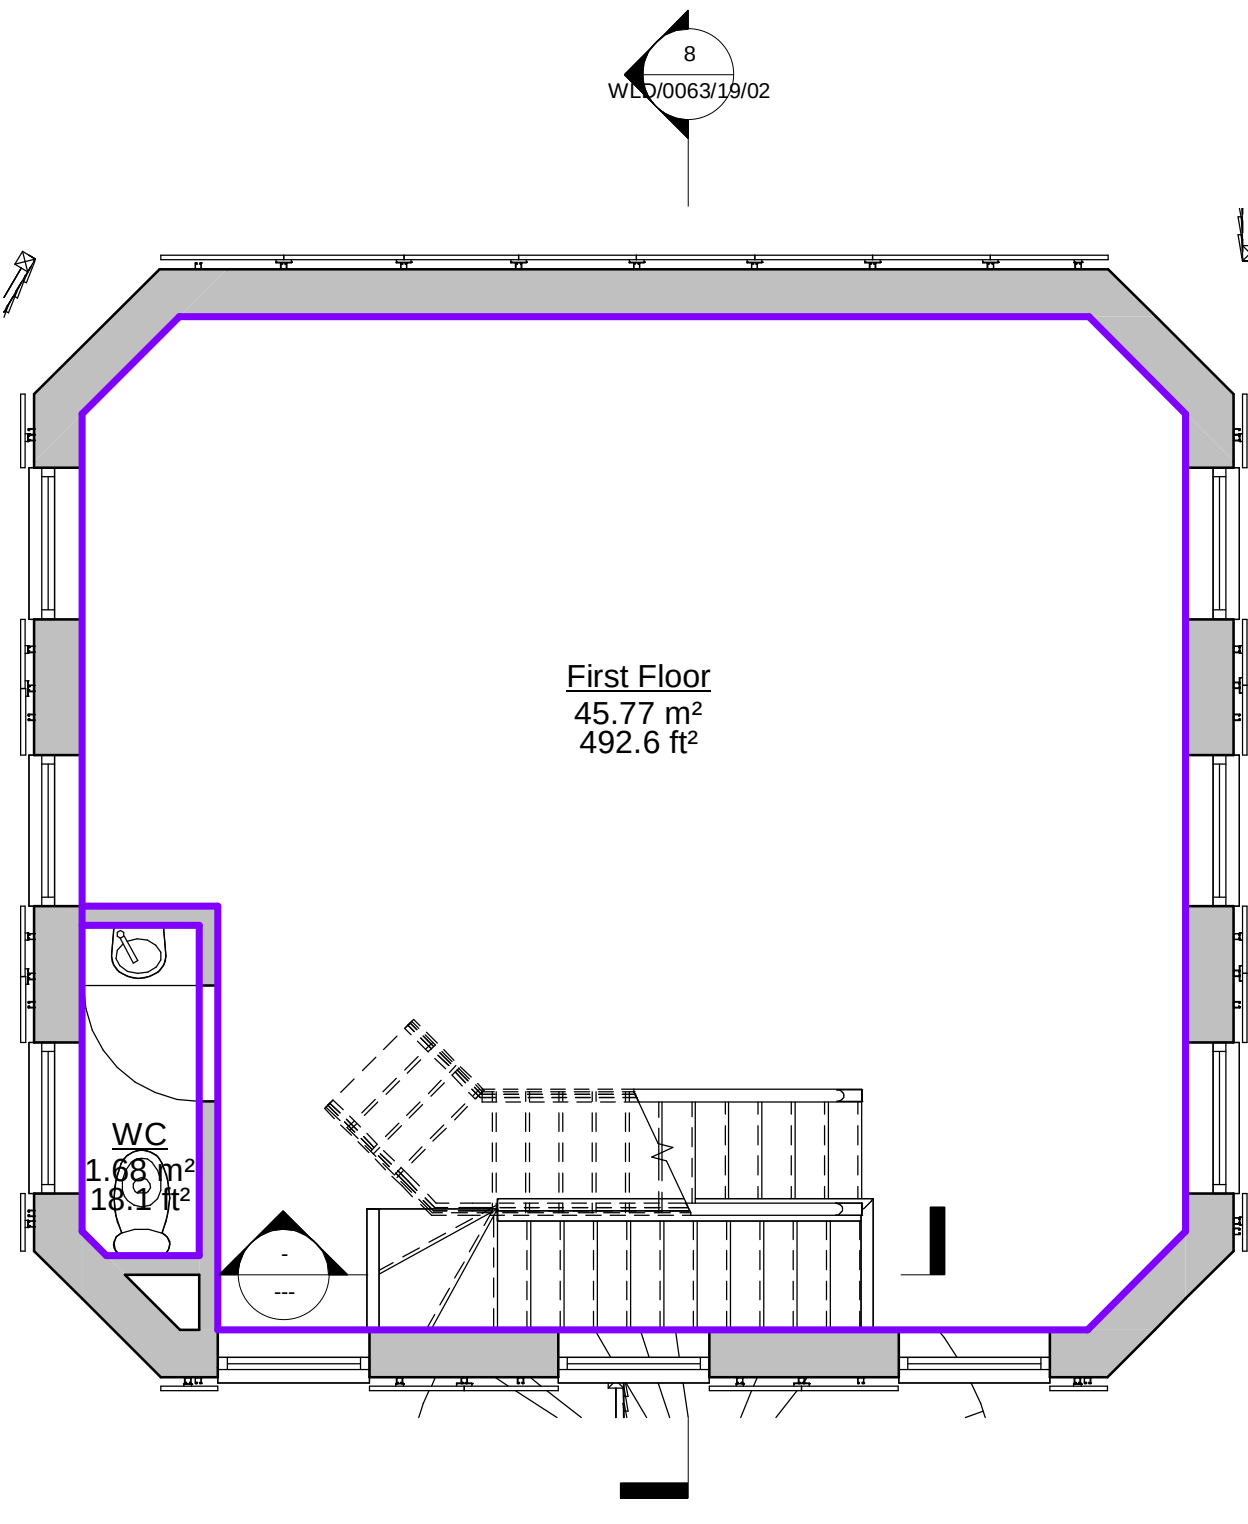


2 First Floor Level
1 : 50

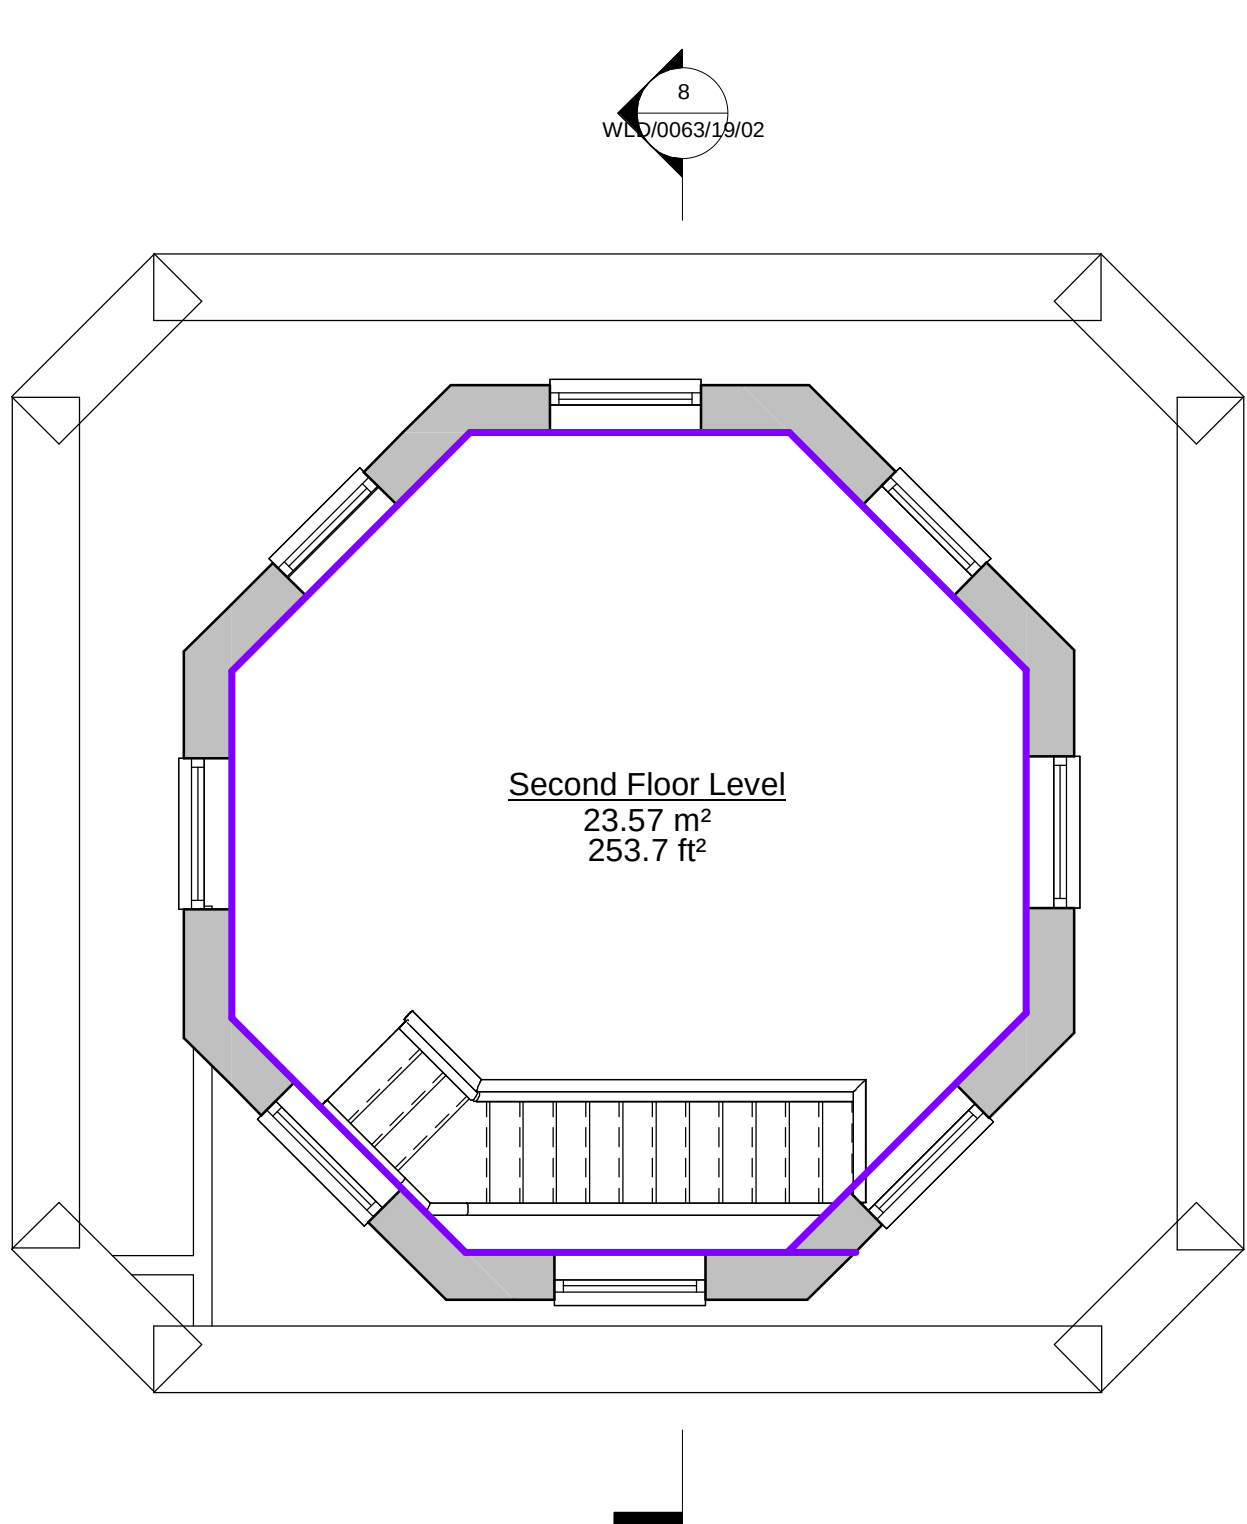

3 Second Floor Level
1 : 50

Area Schedule (GIA)		
Number	Name	Area
1	WC	2 m²
2	Ground Floor	46 m²
3	WC	2 m²
4	First Floor	46 m²
5	WC	2 m²
6	Second Floor Level	24 m²
Grand total: 6		120 m²

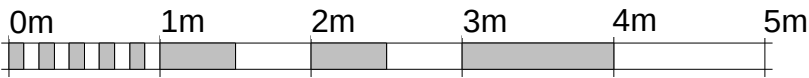

VISUAL SCALE 1:50 @ A1

Revision Number	Revision Description	Issued by	Revision Date
A	Alterations & Cladding Changed	AP	21/08/19

STATUS: Preliminary Issue

Warwick Lane DEVELOPMENTS LTD

T 01903 233332 Ext 131 | DF 01903 206 908 | E acp@wld-group.co.uk
1 The Steyne, Worthing, West Sussex, BN11 3DS

CLIENT: Mr J Sacco
146 Littlehampton Road
Ferring
BN12 6PH

DRAWING: Change of Use

TITLE: Sqaure Meterage

SCALE AT A1: 1 : 50	DATE: 14/05/19	DRAWN: AP	CHECKED:
PROJECT NO: SILO	DRAWING NO: WLD/0063/19/05	REVISION:	A