
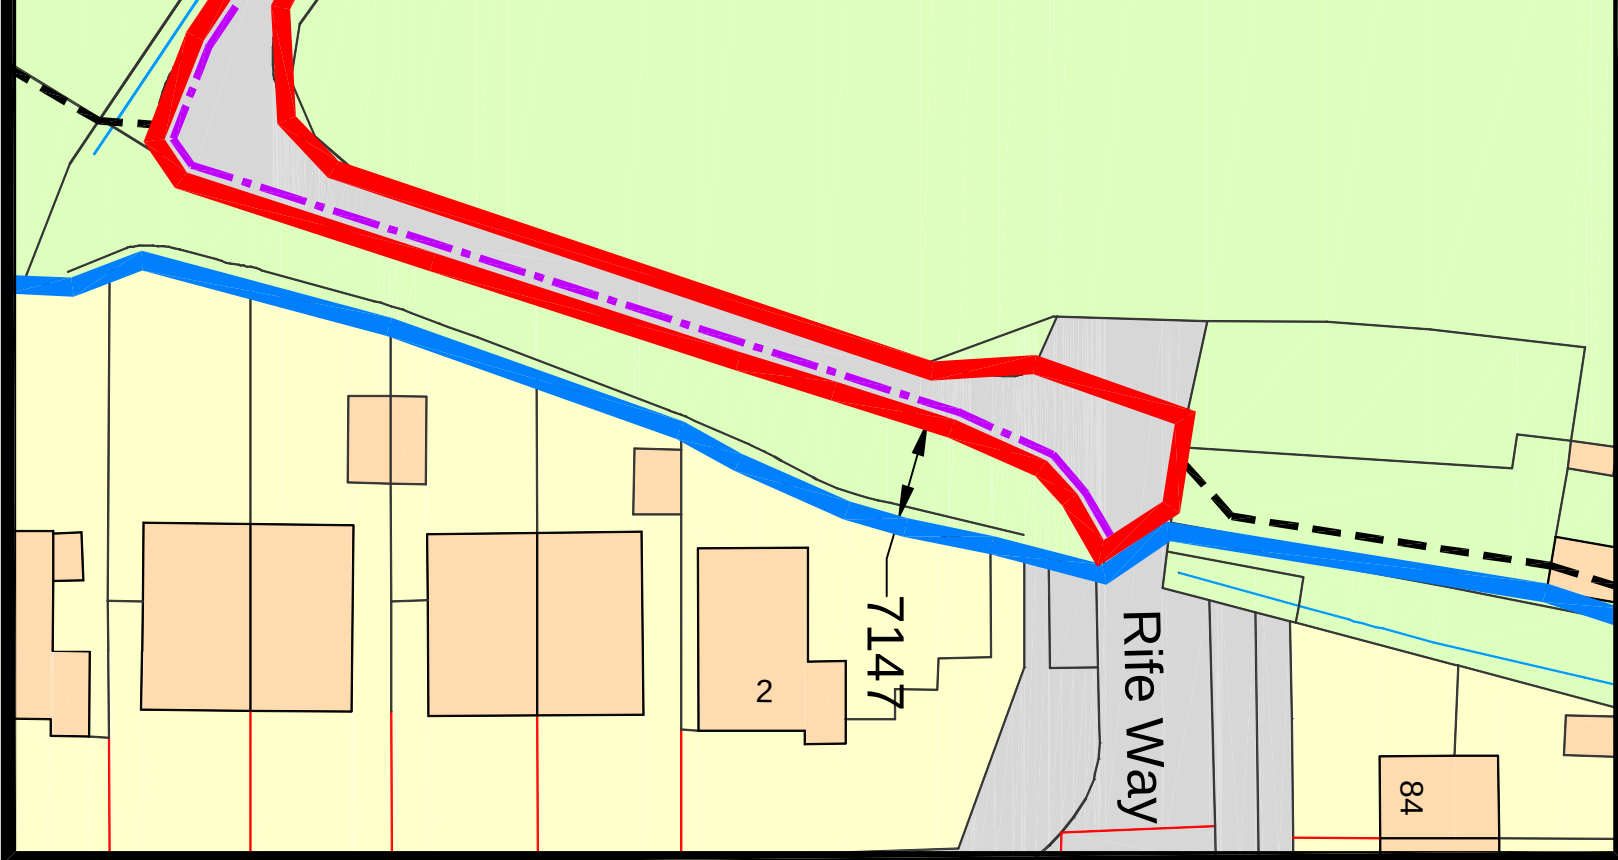
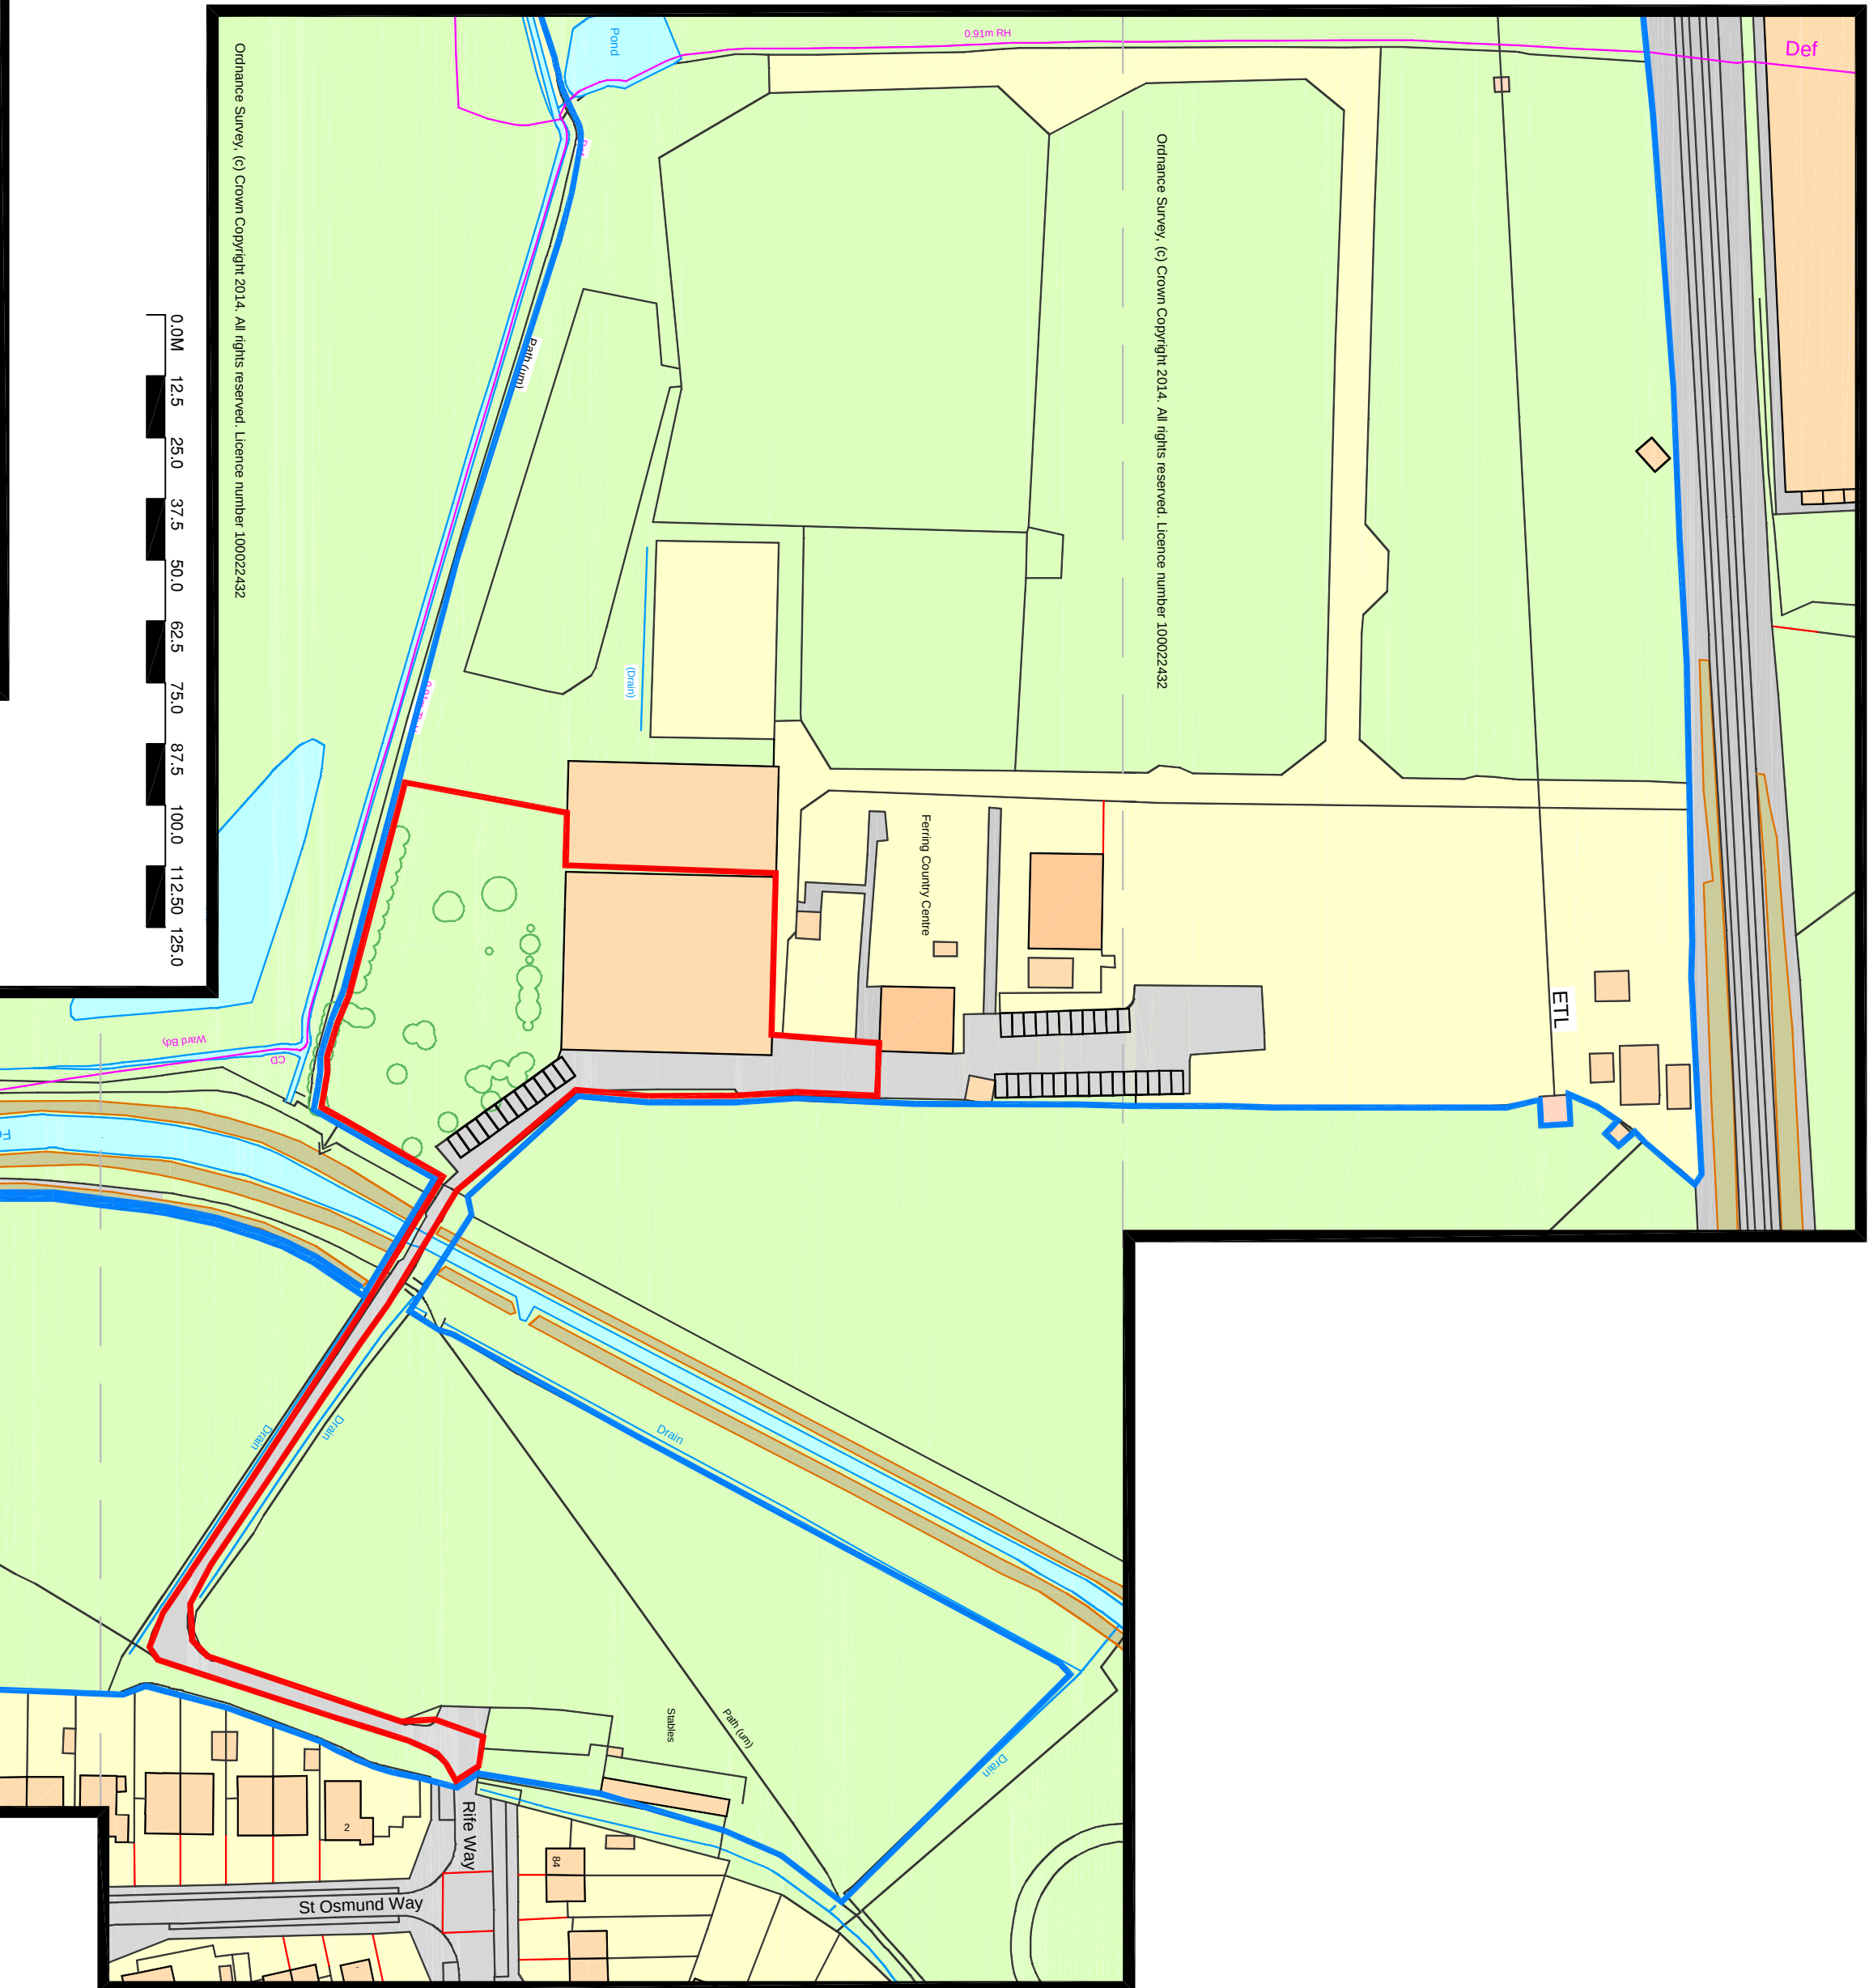


Notes
All details are indicative only. All dimensions to be checked on site by contractor prior to commencement of works. Any discrepancies in drawings to be reported to Phillips Surveyors LLP.

- LEGEND**
- Boundary of land associated with application.
 - Boundary of other land owned by the applicant but NOT associated with application.
 - Area of new car park works.
 - Public right of way (footpath).
 - Formation of new surface construction to existing pedestrian path.
 - Location of existing trees. ALL trees to remain in situ size and location shown indicatively).

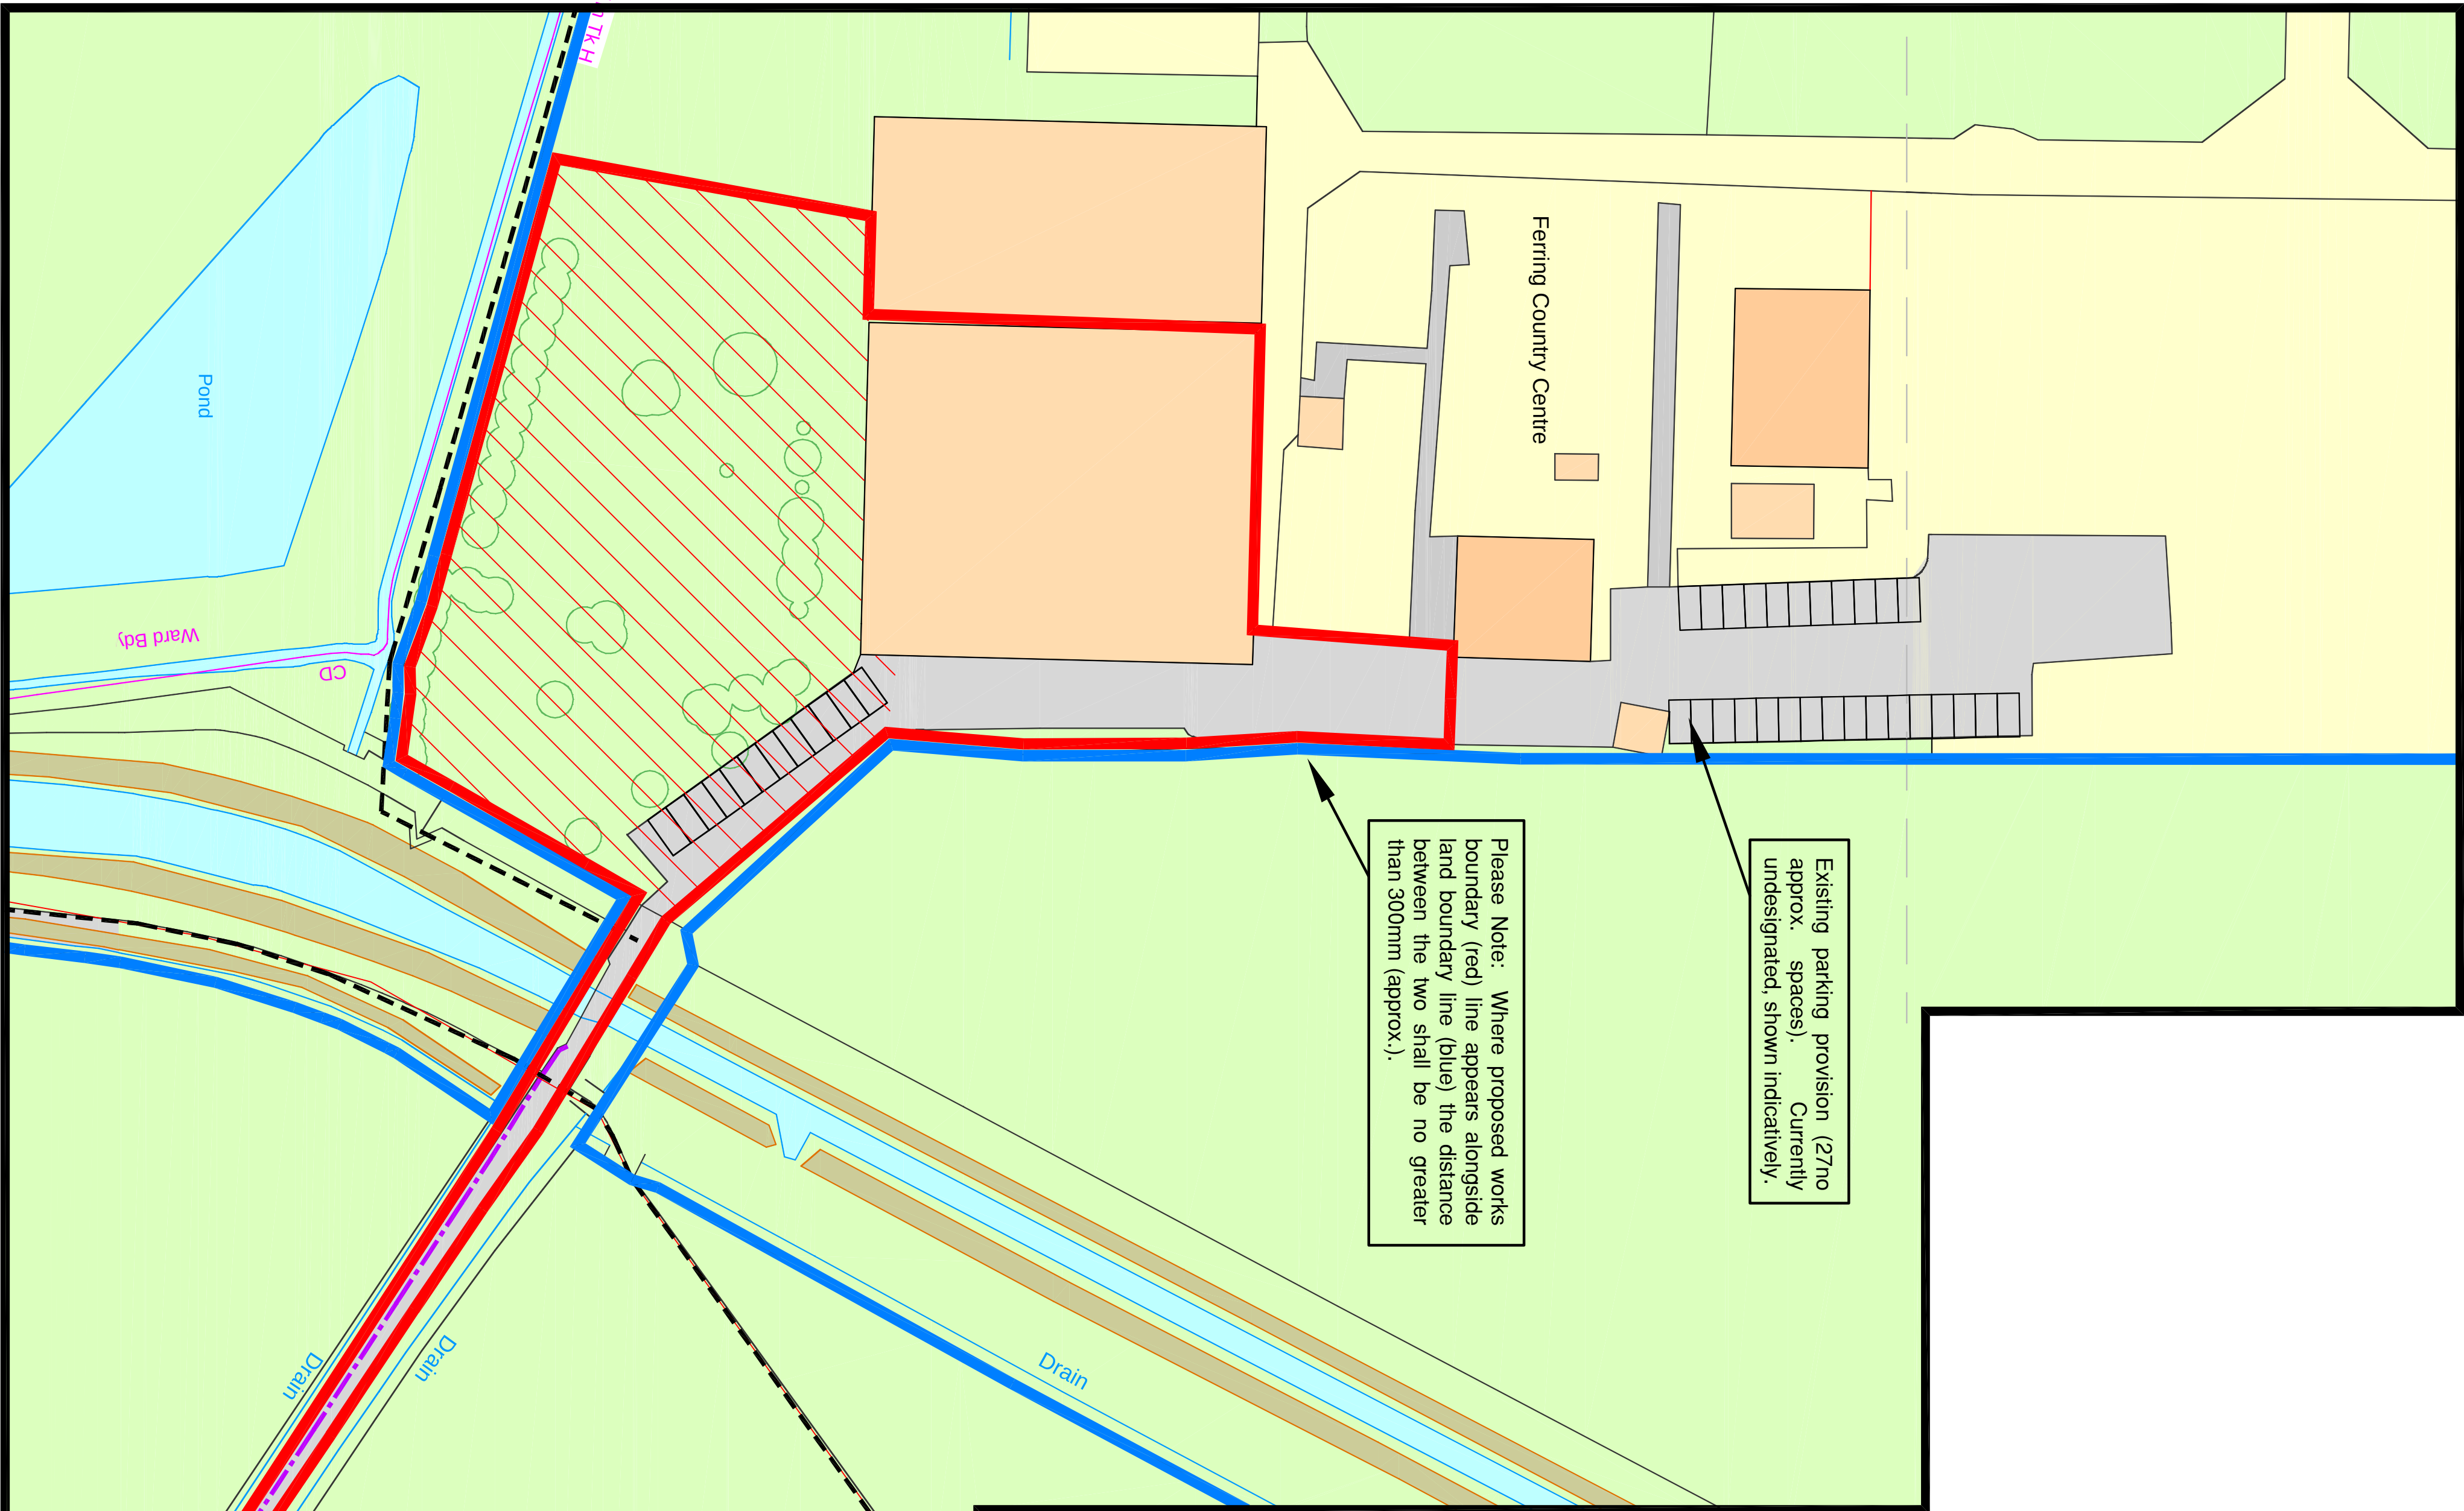

Rev.	Amendments	Date	Dw.

Phillips
Chartered Surveyors

The Old Coach House, 78, Lower Street,
Barnstaple, Devon EX31 2JL
Tel: 01326 873444
E: info@phillips-surveyors.co.uk
W: www.phillips-surveyors.co.uk

Building Surveyors, Valuers and Consultants

RICS

CLIENT:
Ms Lynda Vowles
Ferring County Centre,
Rife Way, Ferring,
West Sussex, BN12 5JZ

PROJECT:
Ferring County Centre, Rife Way,
Ferring, West Sussex, BN12 5JZ
Car Park and Building Alterations.

DRAWING TITLE:
PLANNING
Location & Site (Block) Plan;
Drawing Legend.

DRAWN:	JOB NO:	SCALE:
MAB	1920/13	@A1
CHECKED:	DRAWING NO.:	REV:
PGA		
DATE:		
August 2014		