


Proposed Ground Floor

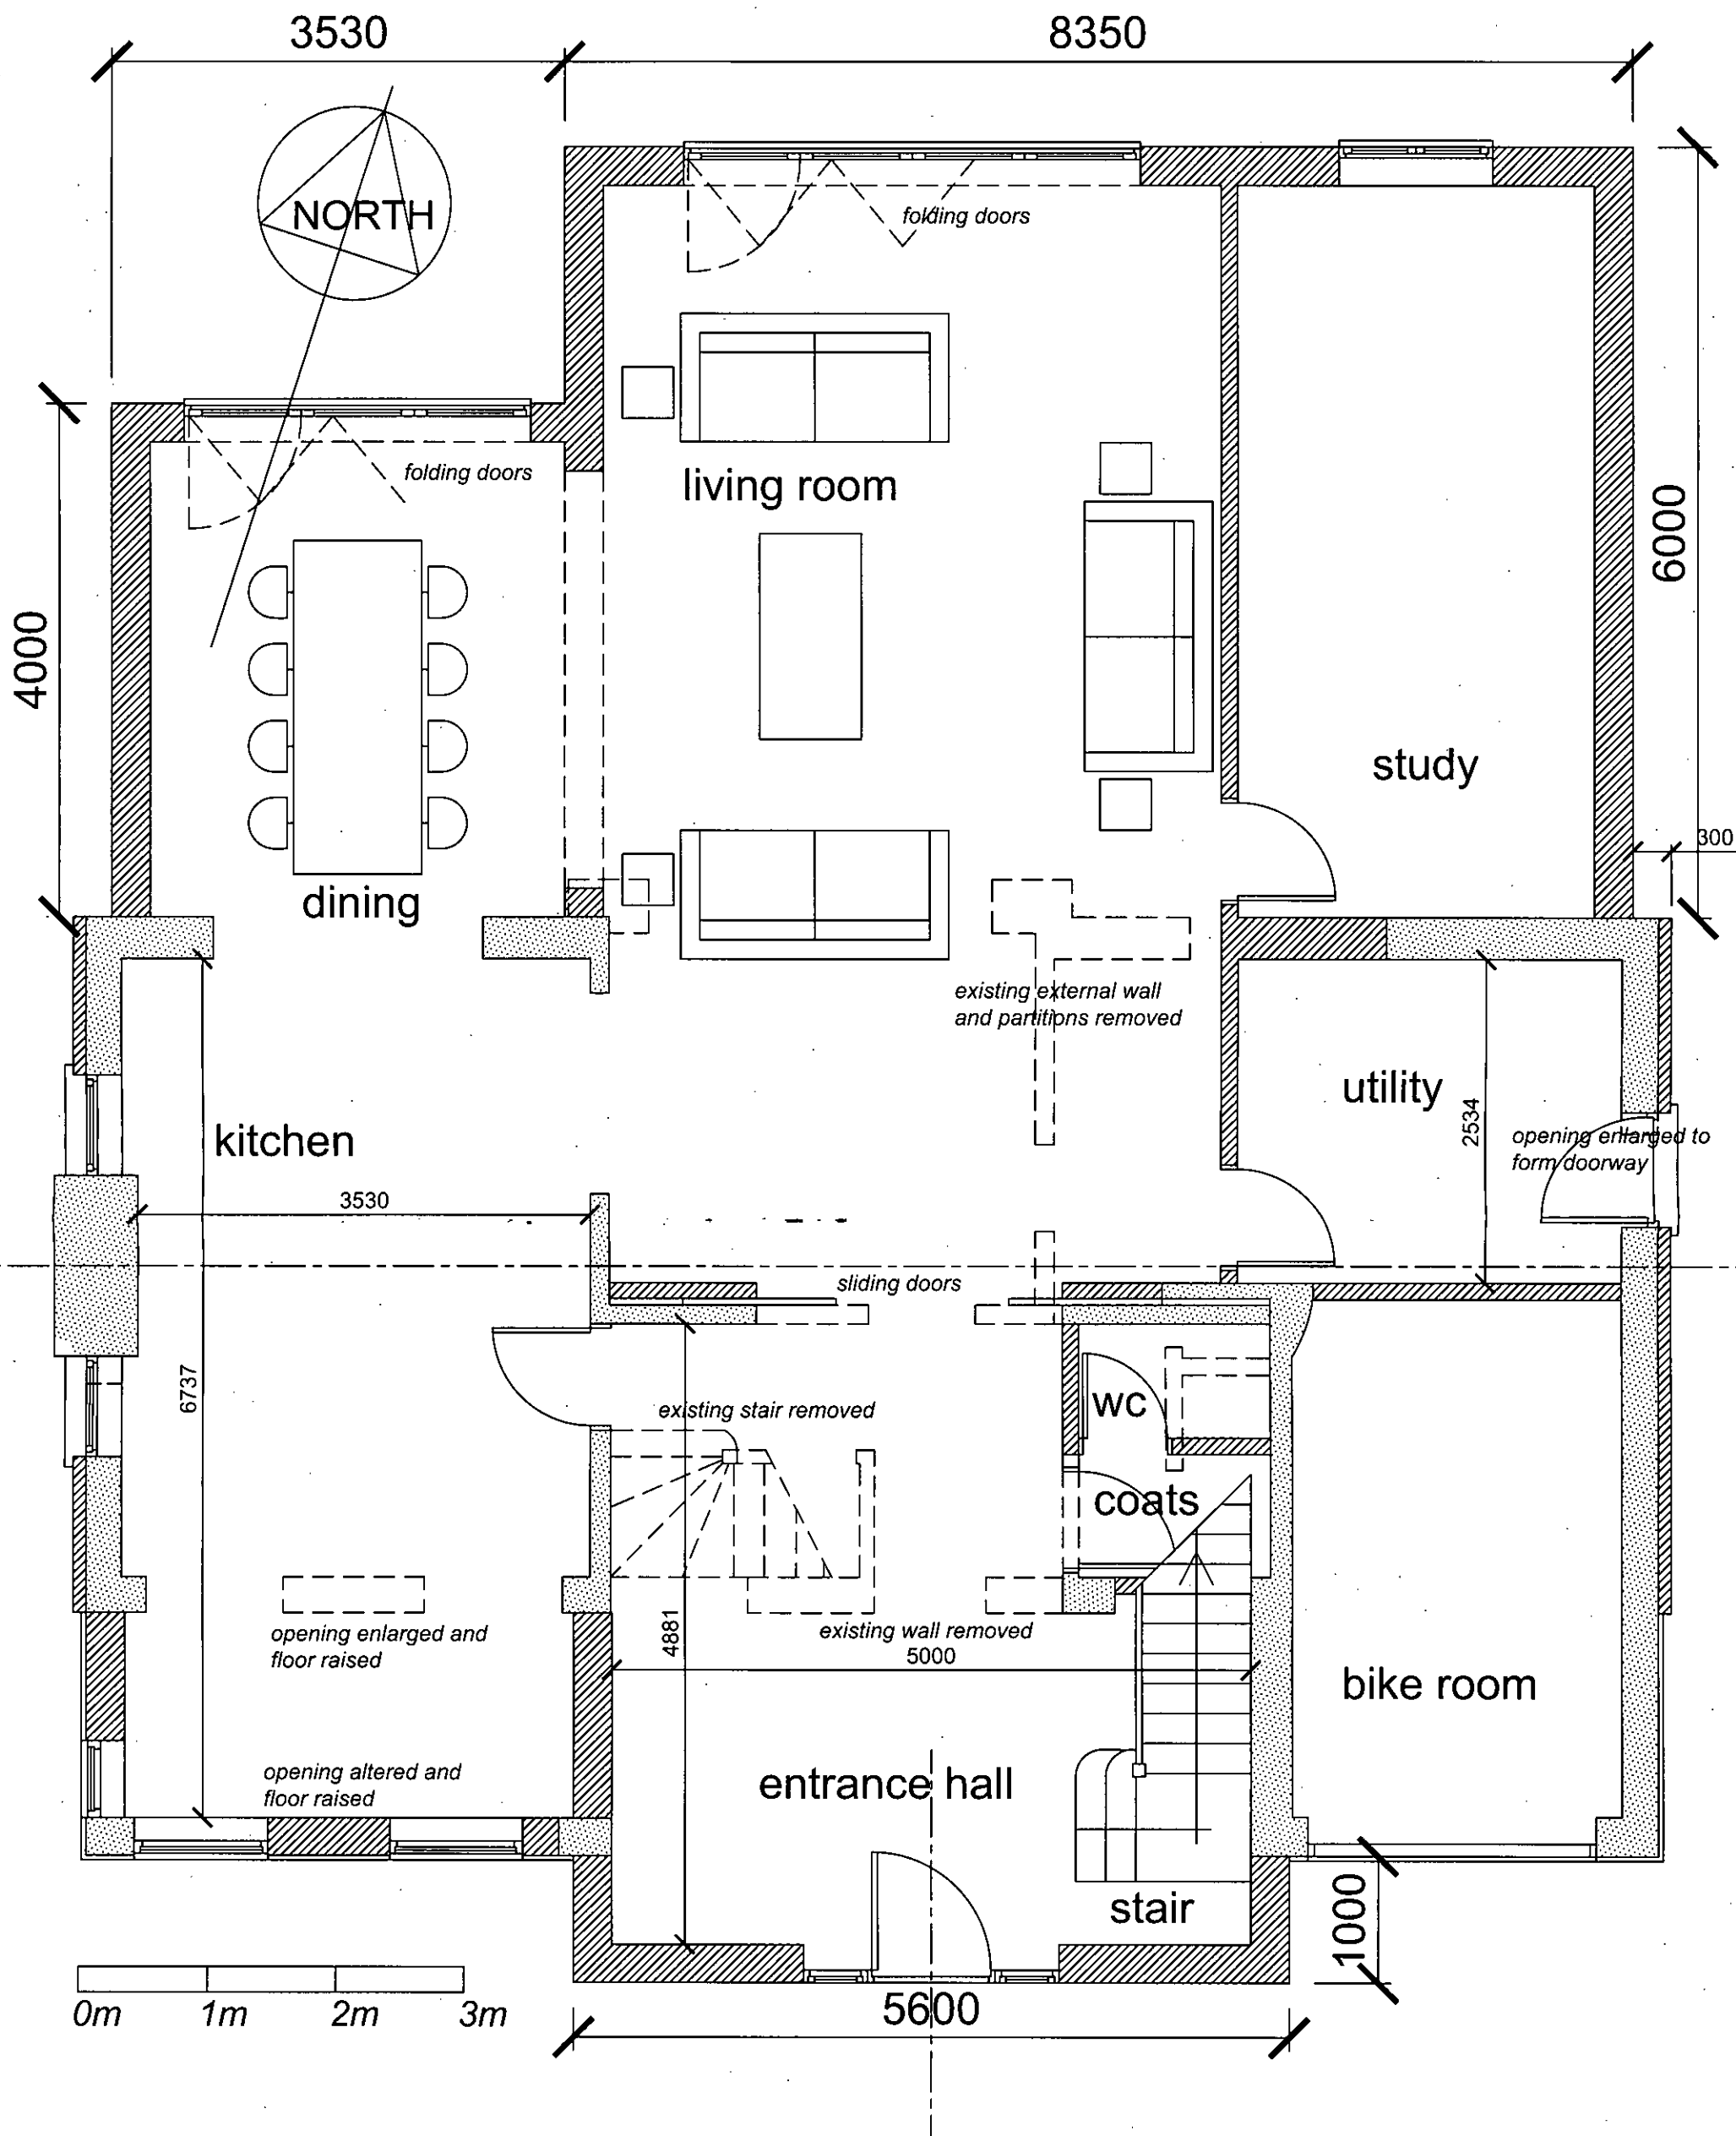

MR J P BUREL
11 TELGARTH ROAD
FERRING, BN12 5PX

PROJECT:

PROPOSED REFURBISHMENT
AND EXTENSION

TITLE:

PROPOSED GROUND FLOOR

DRAWING No:

420.01G

SCALE:

1:50@A3