


Proposed First Floor

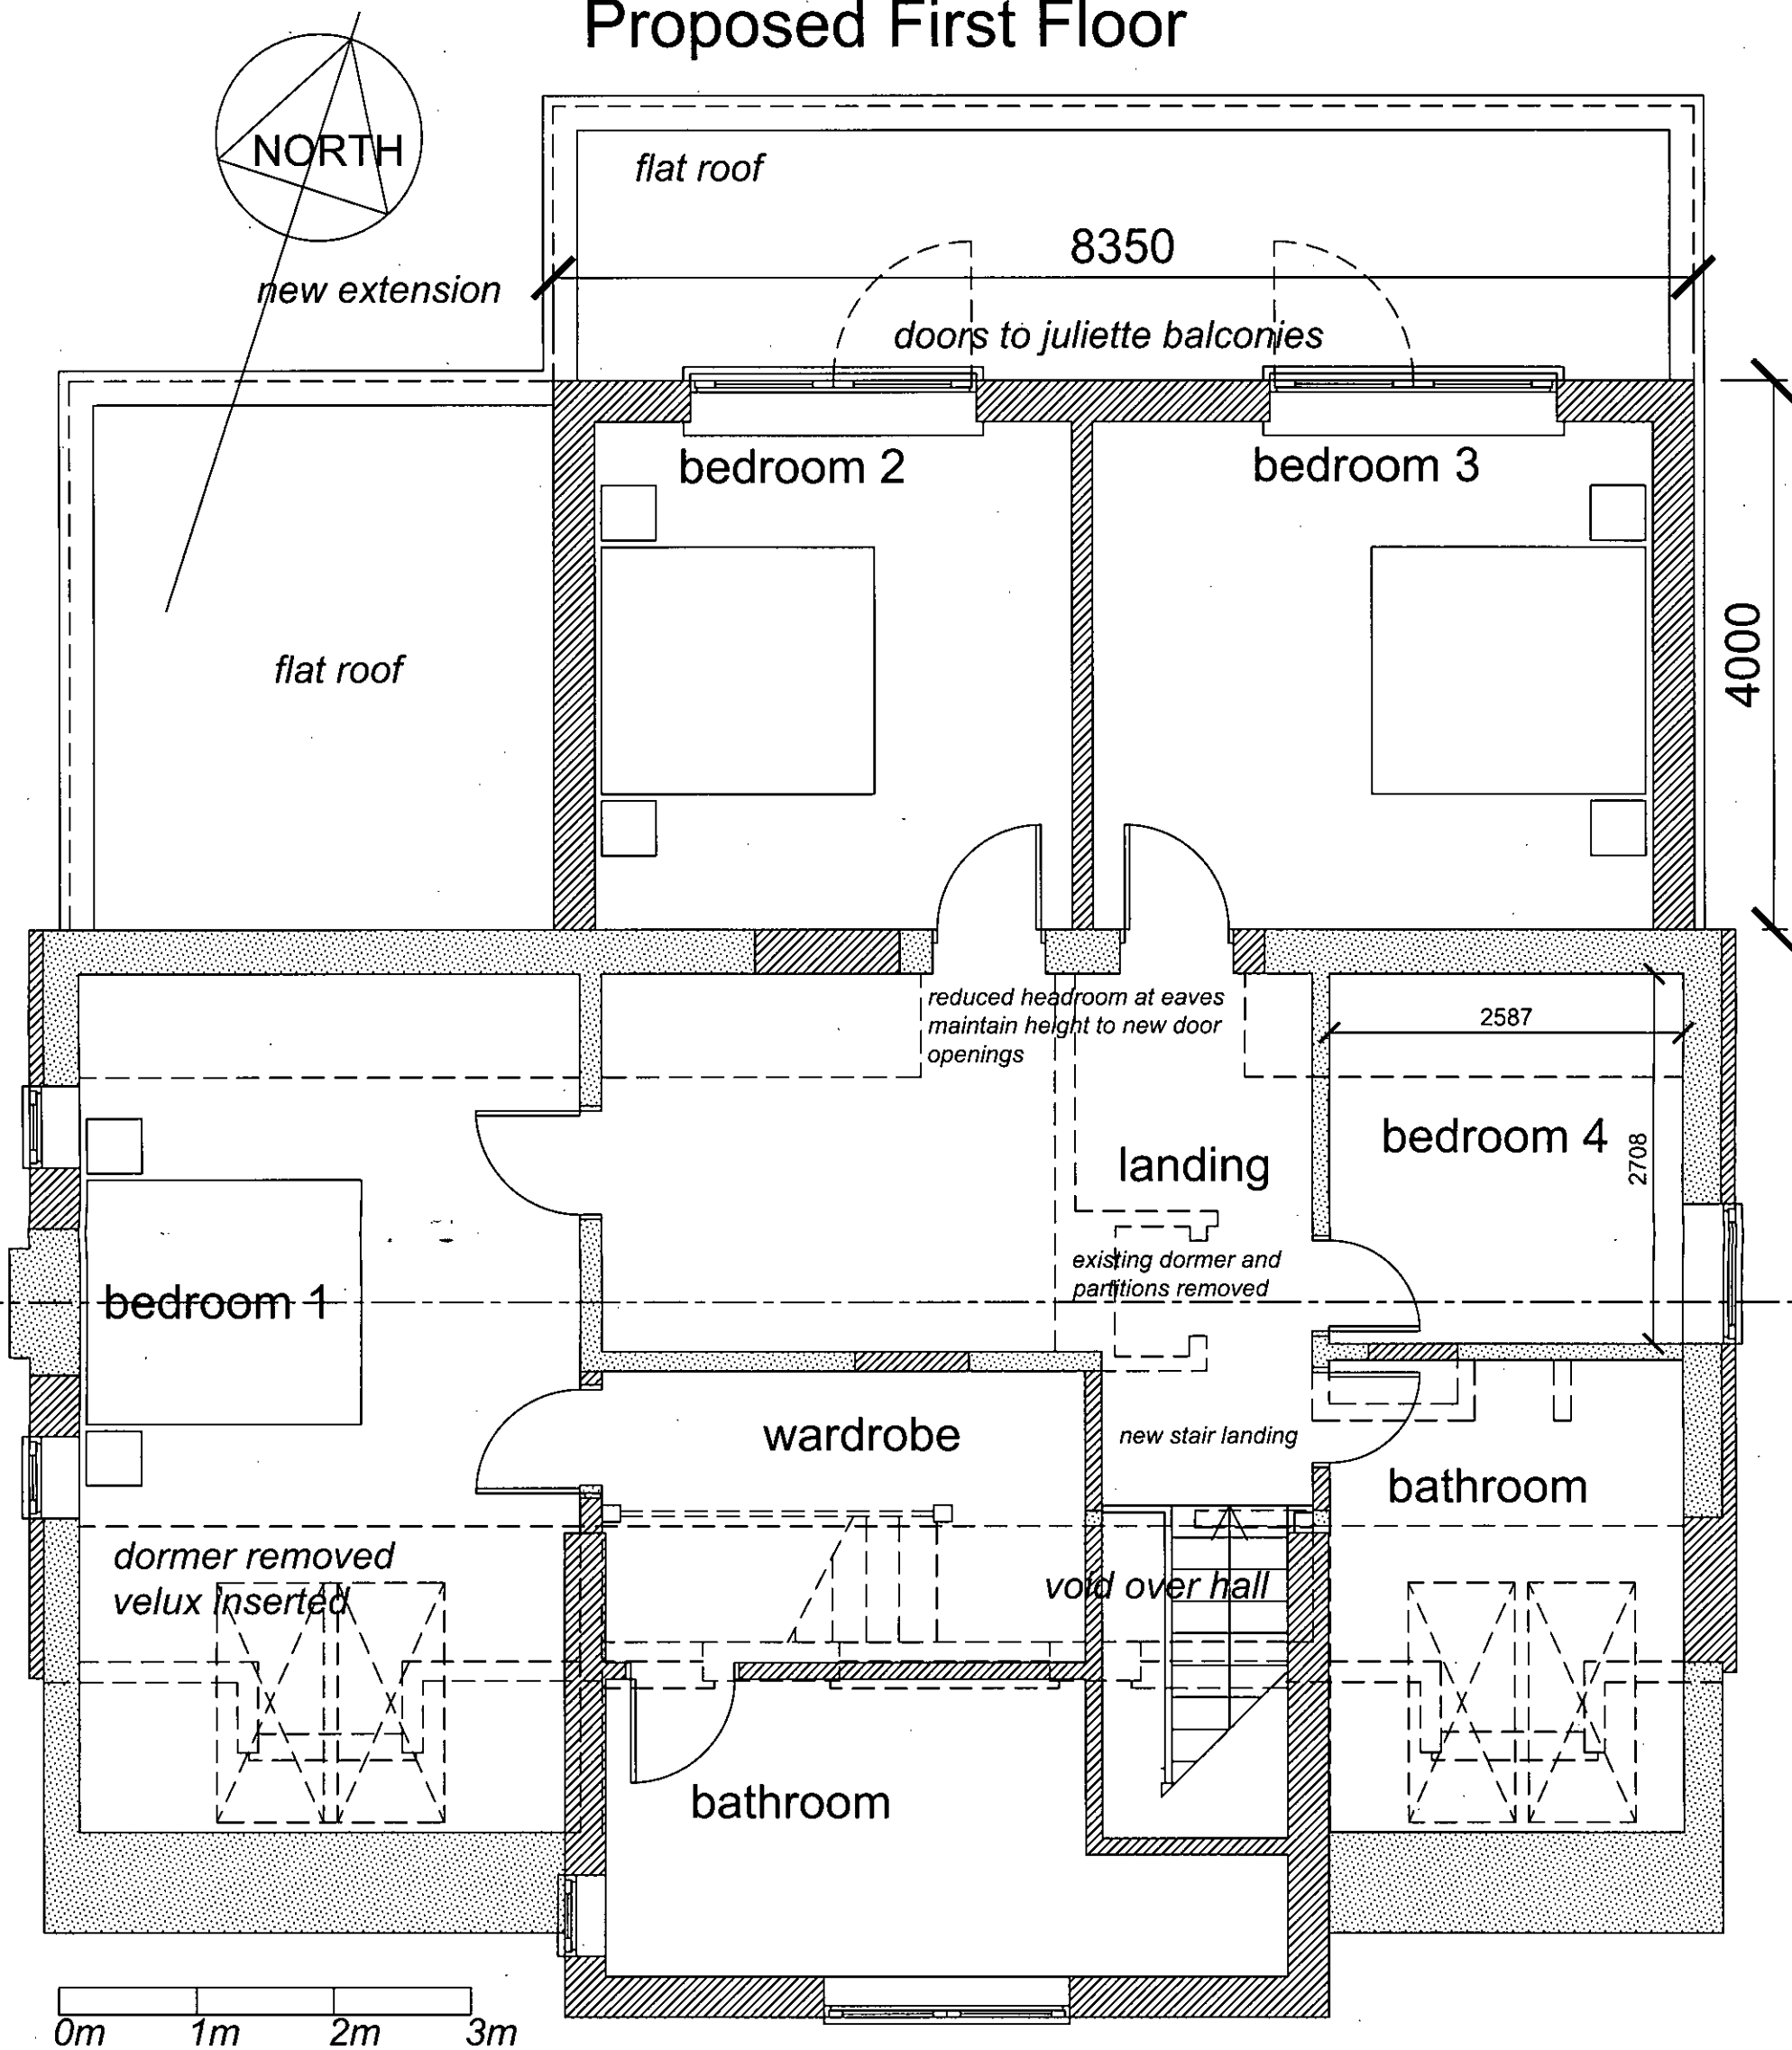

MR J P BUREL
11 TELGARTH ROAD
FERRING, BN12 5PX

PROJECT:

PROPOSED REFURBISHMENT
AND EXTENSION

TITLE:

PROPOSED FIRST FLOOR

DRAWING No:

420.02H

SCALE:

1:50@A3