


Proposed Ground Floor

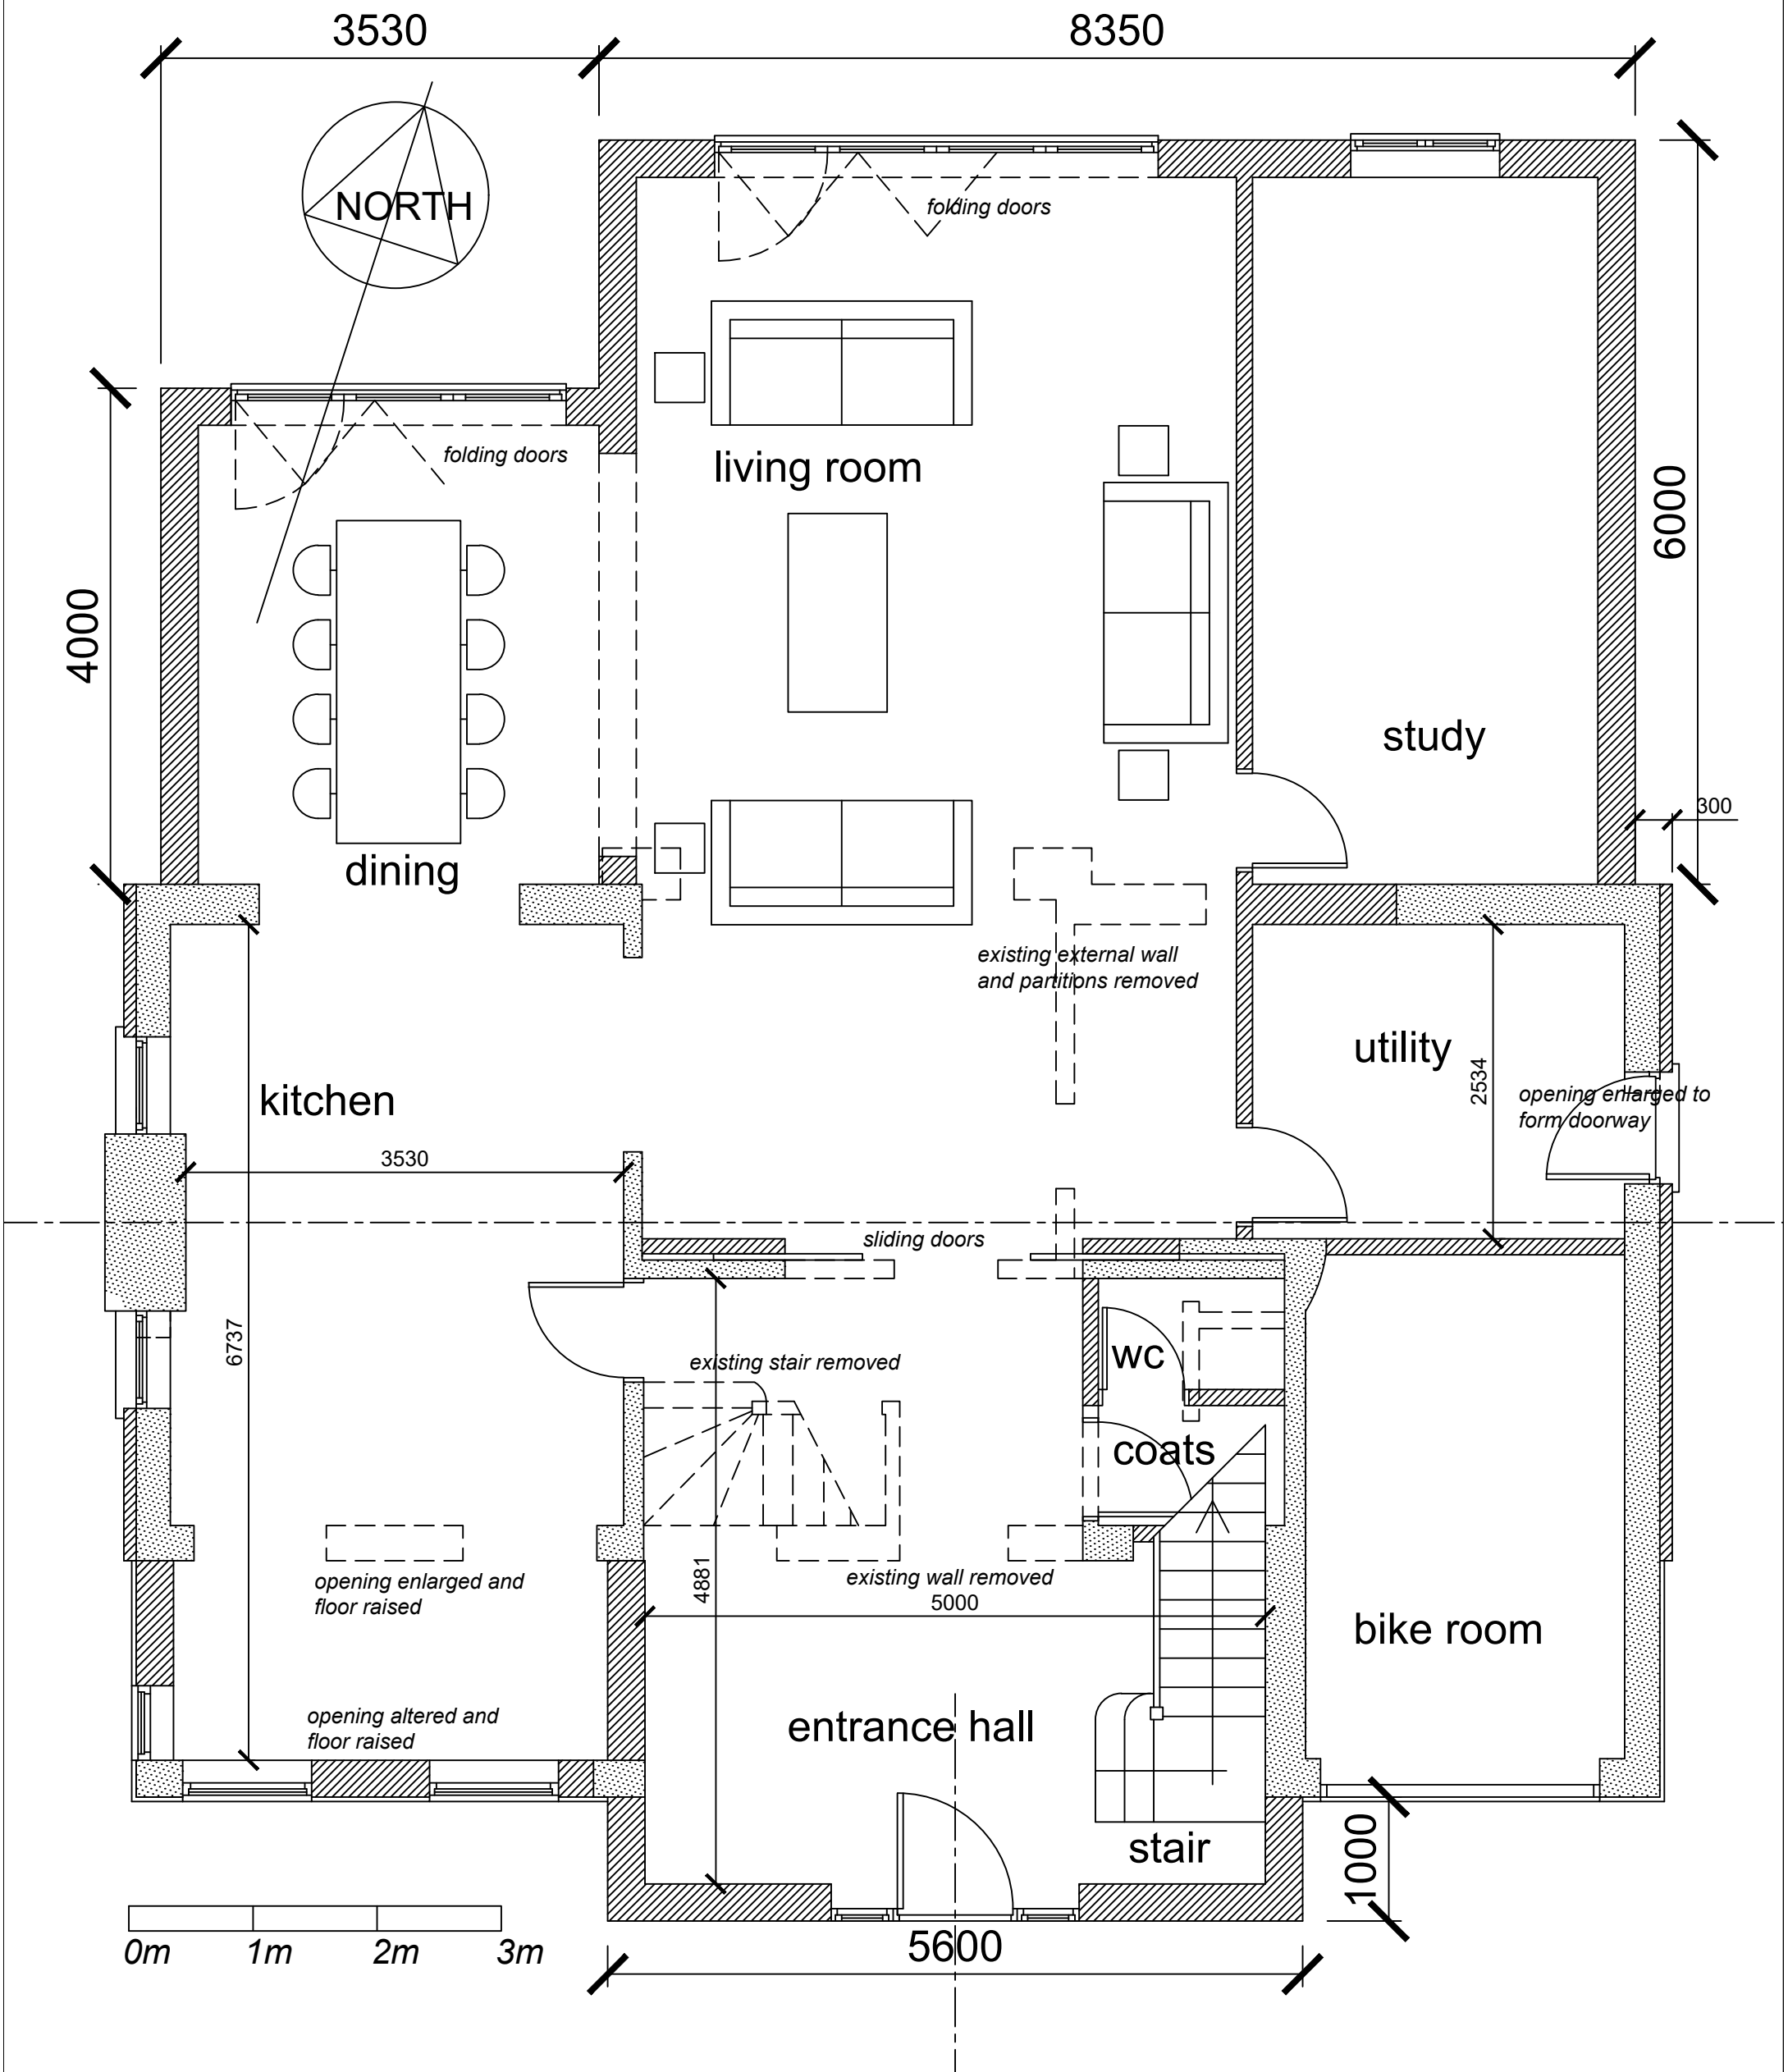

MR J P BUREL  
11 TELGARTH ROAD  
FERRING, BN12 5PX

**PROJECT:**  
PROPOSED REFURBISHMENT  
AND EXTENSION  
**TITLE:**  
PROPOSED GROUND FLOOR

**DRAWING No:**  
420.01G  
**SCALE:**  
1:50@A3