


Proposed First Floor

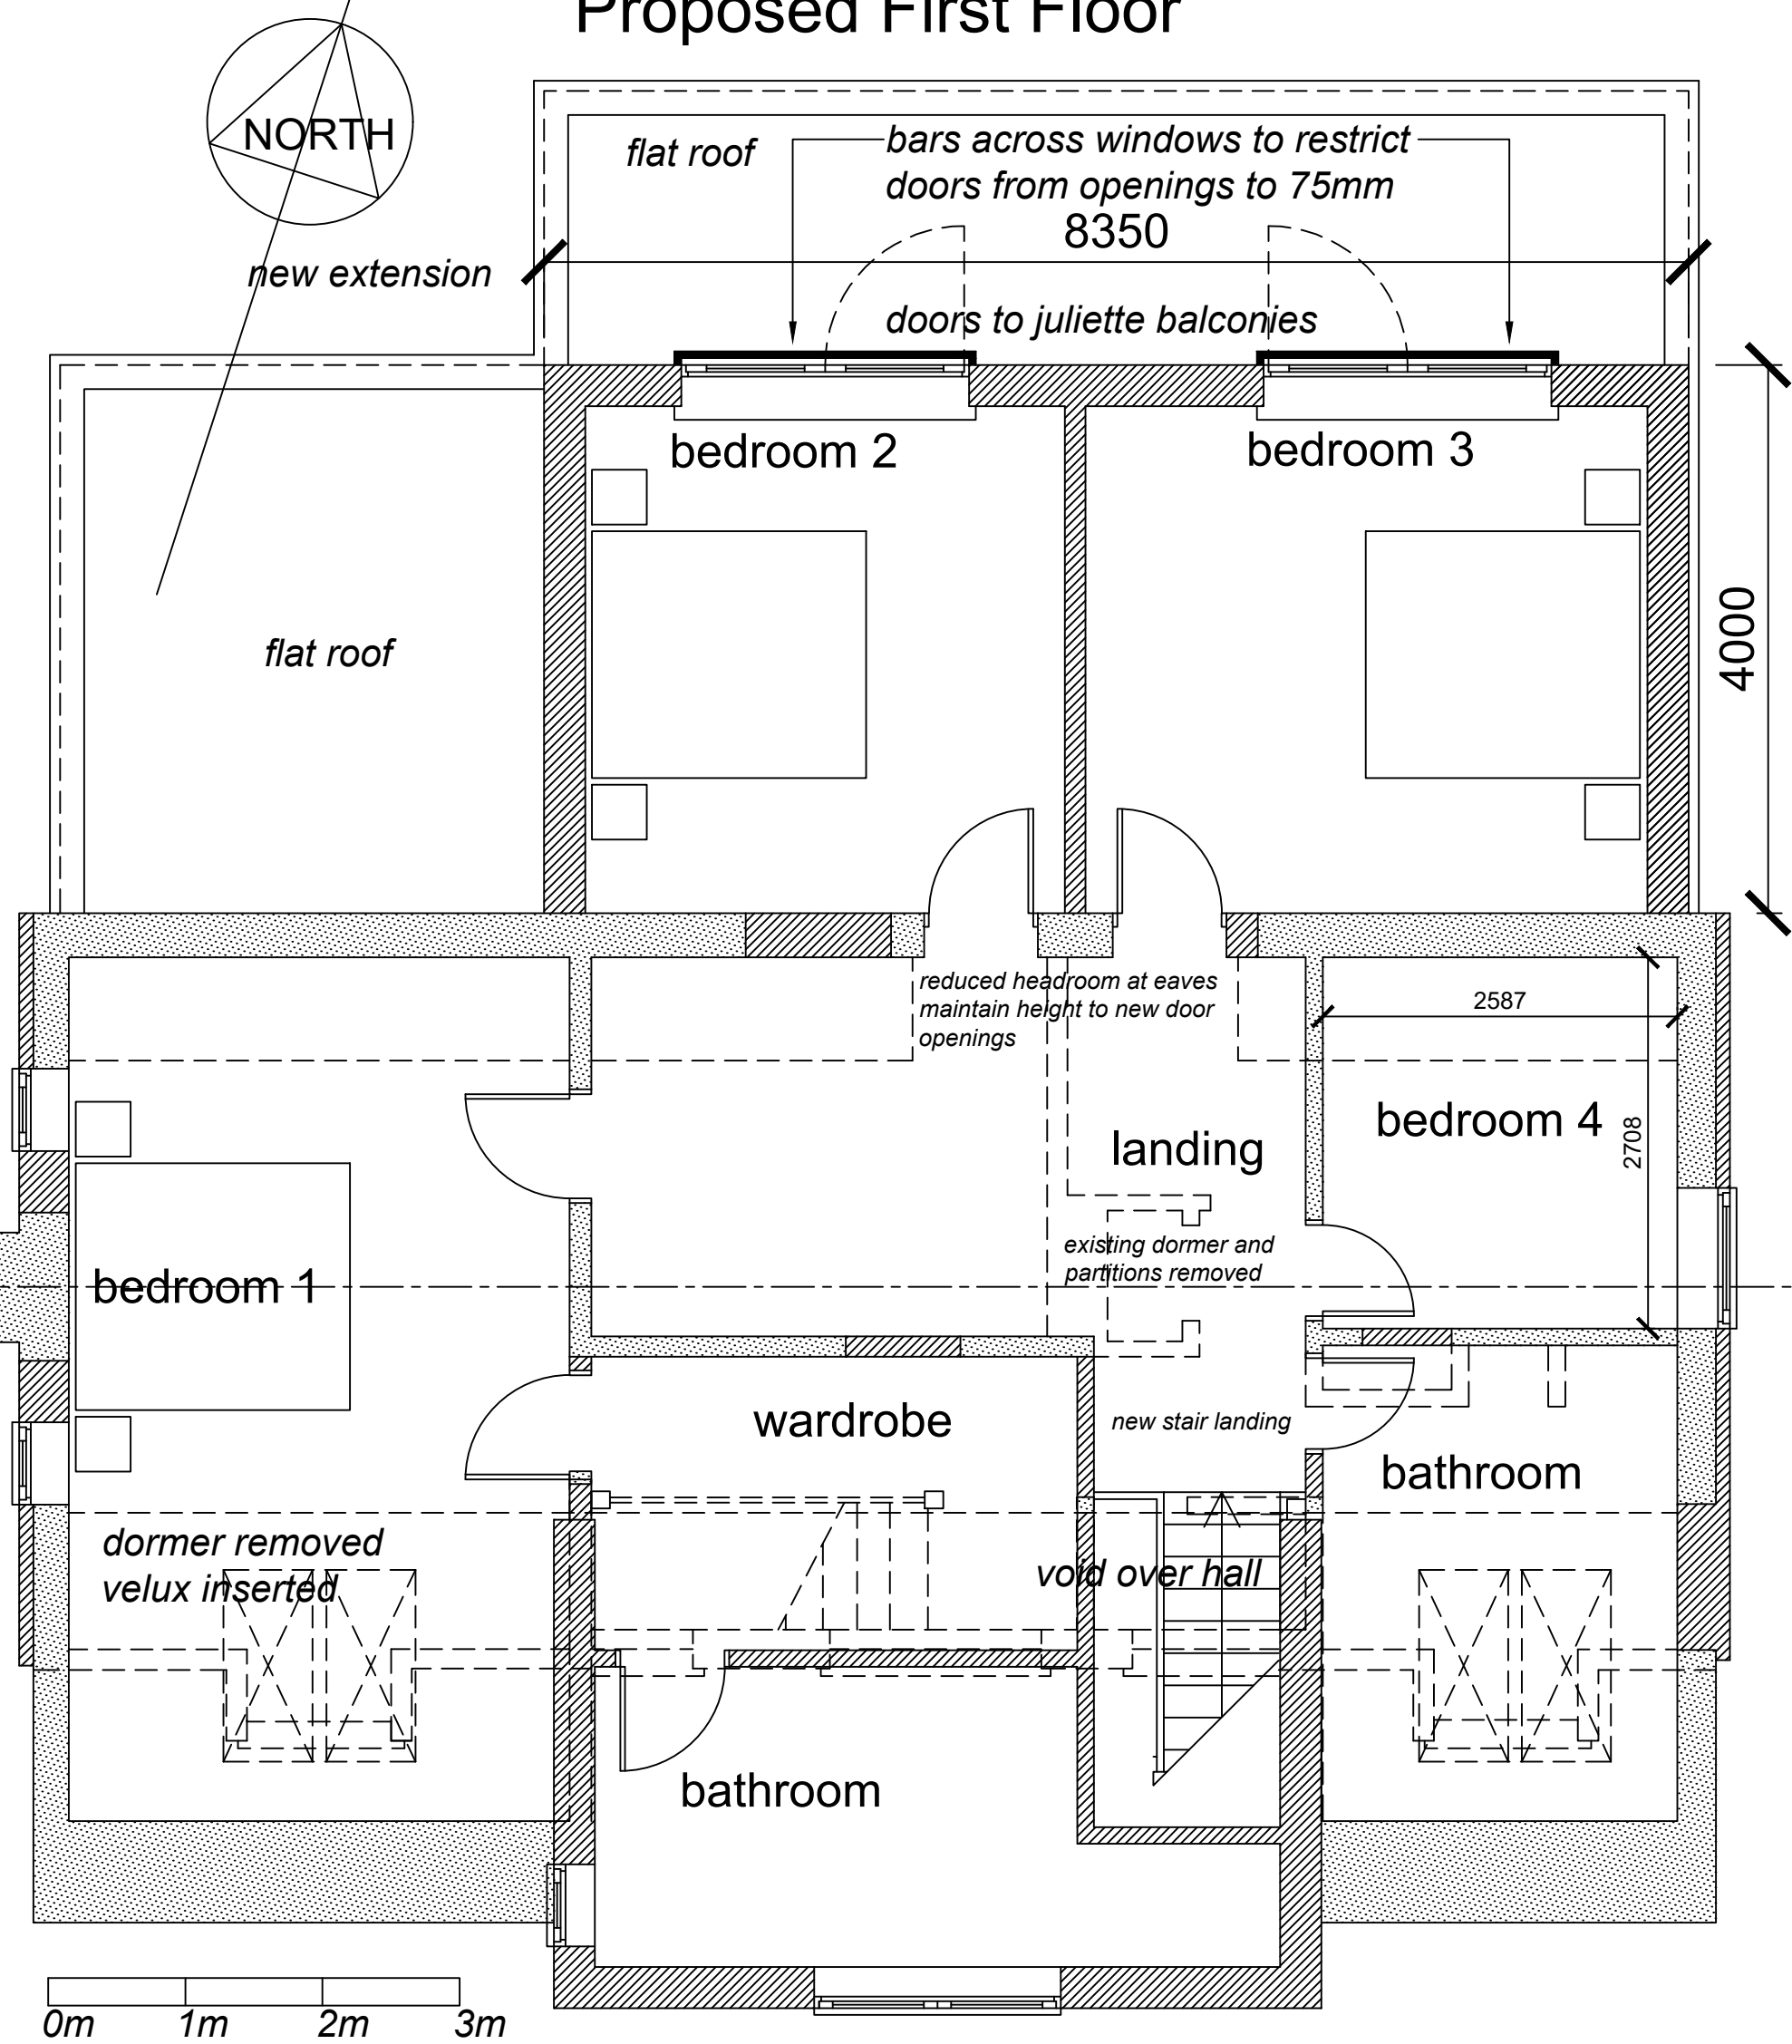

MR J P BUREL  
11 TELGARTH ROAD  
FERRING, BN12 5PX

**PROJECT:**  
PROPOSED REFURBISHMENT  
AND EXTENSION

**TITLE:**  
PROPOSED FIRST FLOOR

**DRAWING No:**

430.02

**SCALE:**  
1:50@A3