
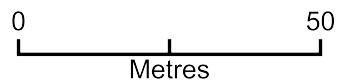


location site

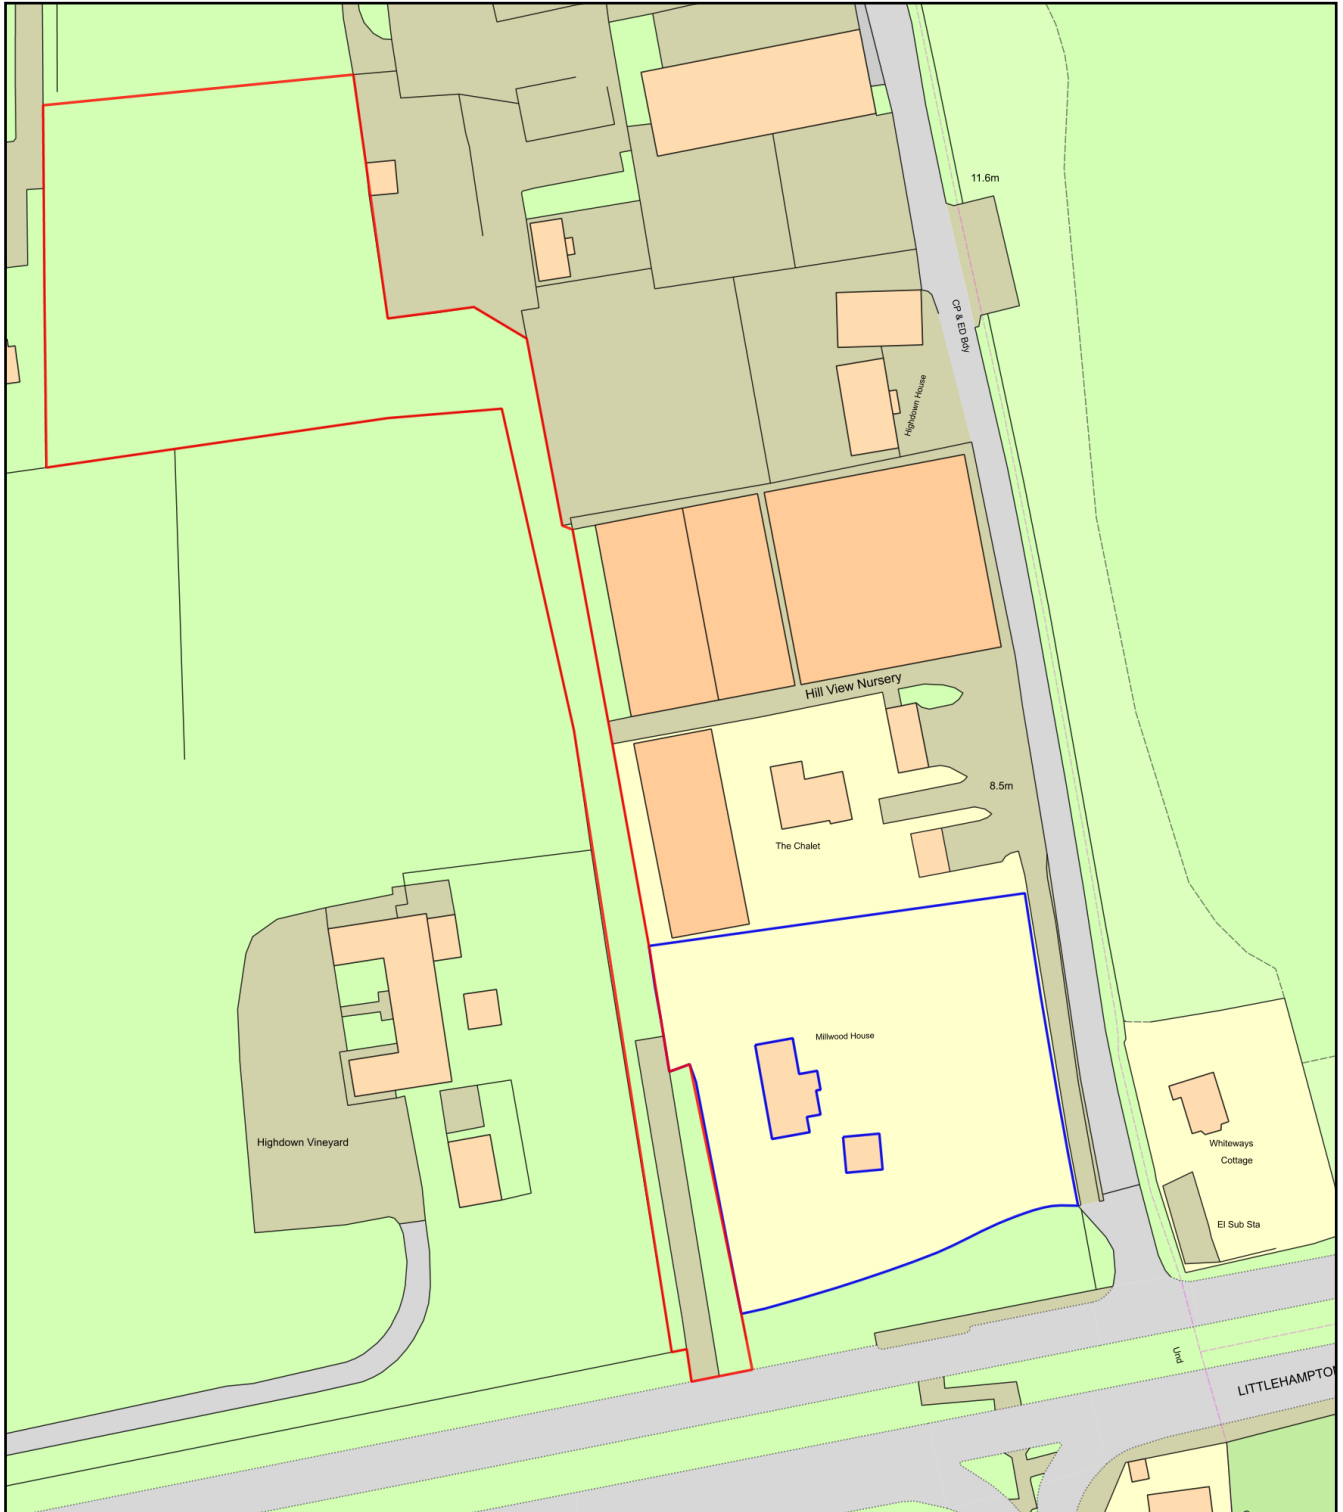

Plan Produced for: Peter Hyatt

Date Produced: 16 Aug 2021

Plan Reference Number: TQRQM21212012056024

Scale: 1:1250 @ A4