


EXISTING SITE LOCATION

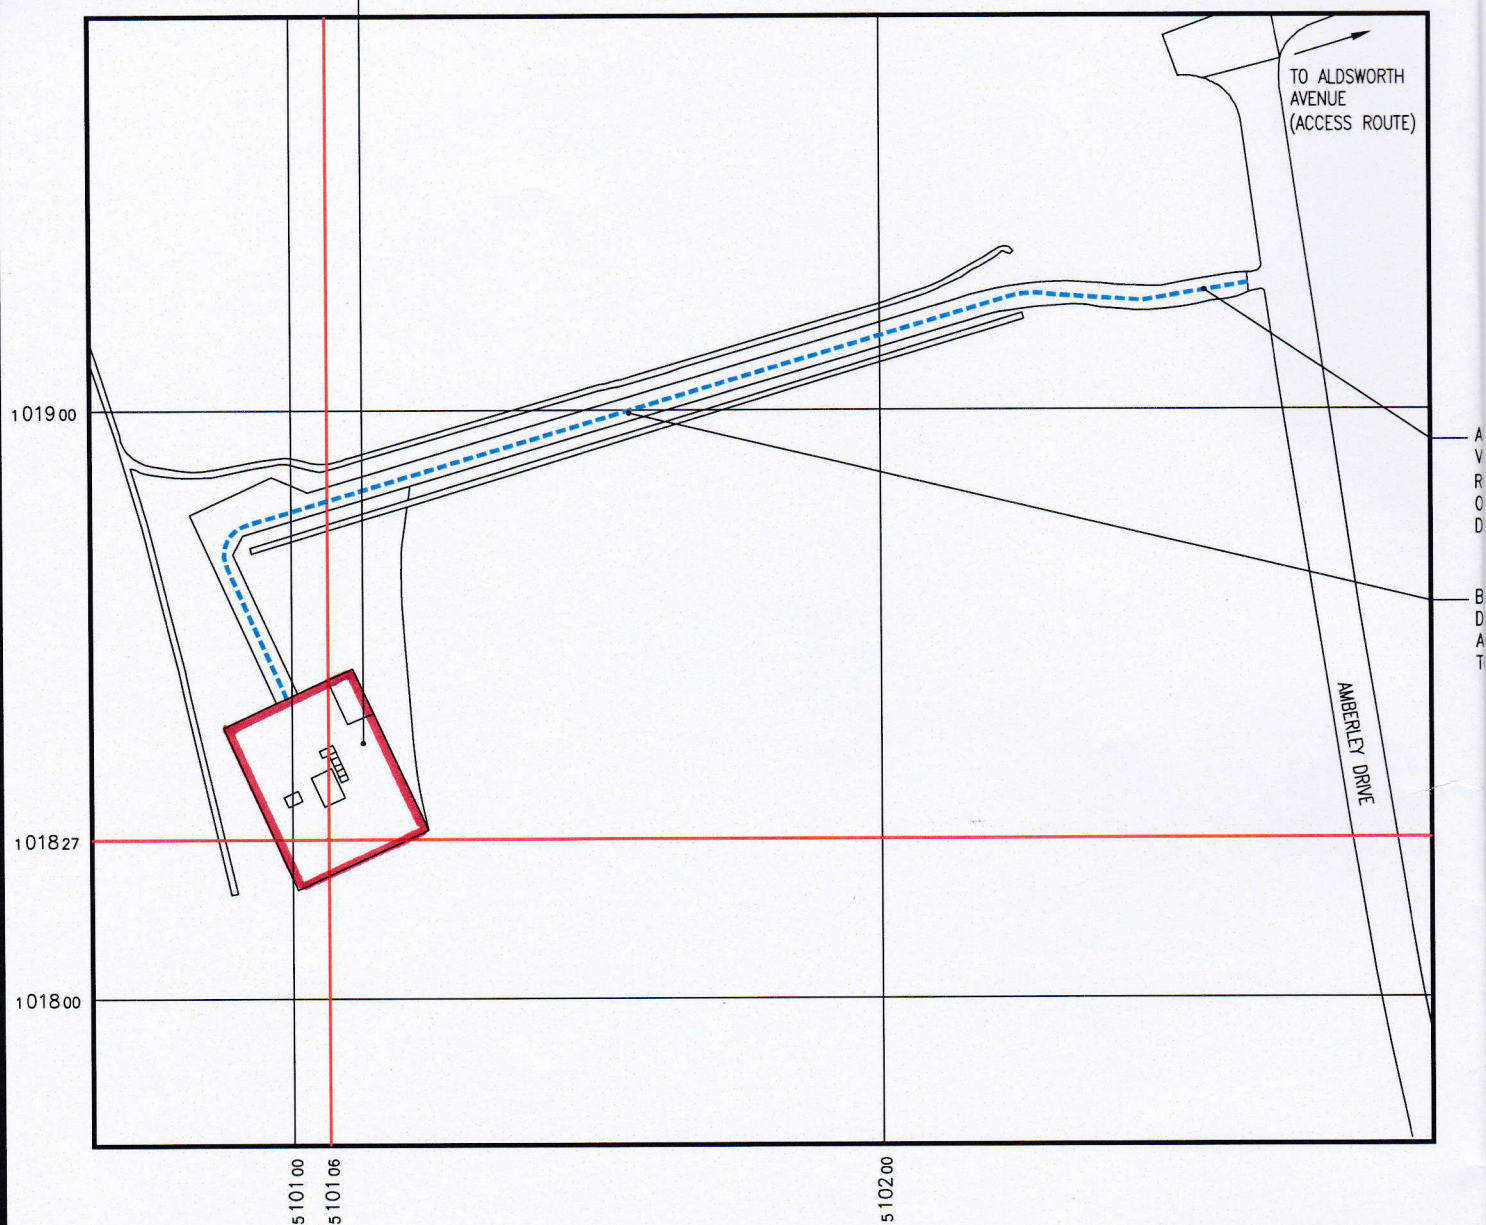

BLOCK PLAN
SCALE 1:1250

PRODUCED 15.08.2016 FROM ORDNANCE SURVEY DIGITAL DATA AND
INCORPORATING SURVEYED REVISION AVAILABLE AT THIS DATE.
CROWN COPYRIGHT



PHOTOGRAPH
PROPOSED TOWER LOCATION