


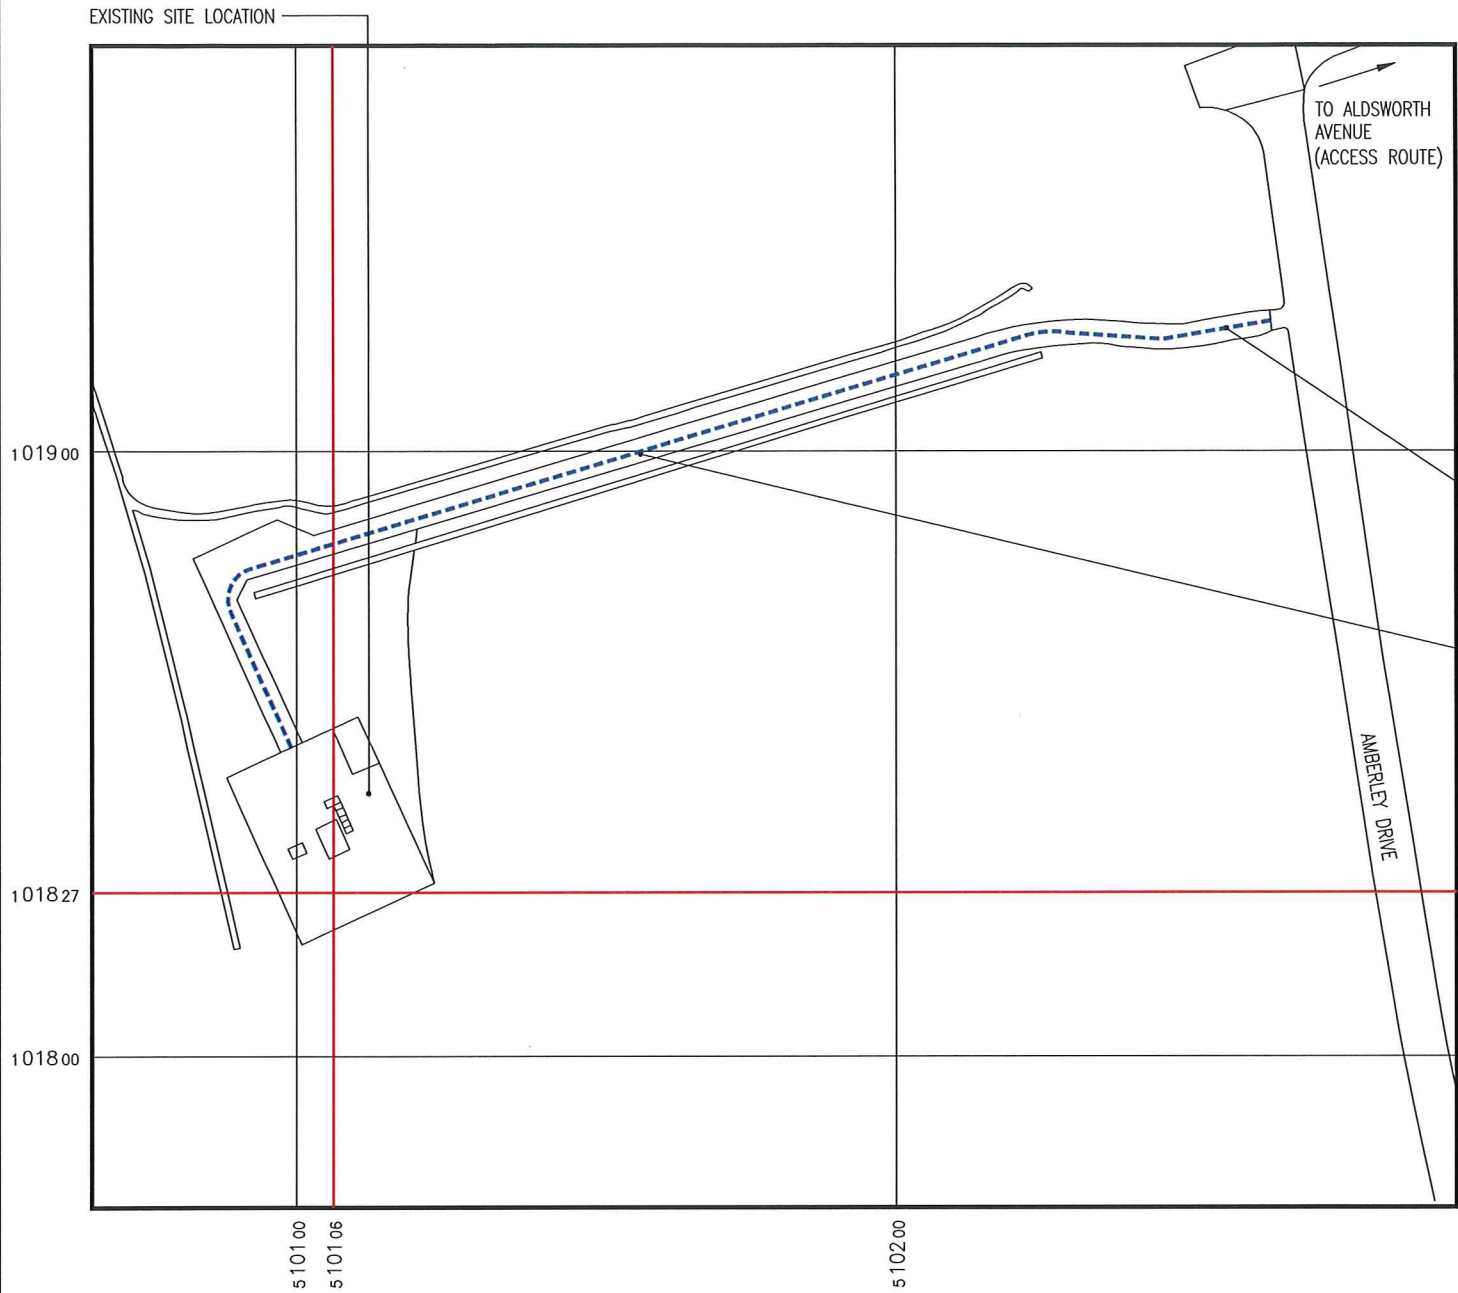


BLOCK PLAN
SCALE 1:1250

PRODUCED 15.08.2016 FROM ORDNANCE SURVEY DIGITAL DATA AND
INCORPORATING SURVEYED REVISION AVAILABLE AT THIS DATE.
CROWN COPYRIGHT



ACCESS TO SITE
VIA UNNAMED
ROAD / TRACK
OFF AMBERLEY
DRIVE

BLUE LINE
DENOTES
ACCESS ROUTE
TO SITE

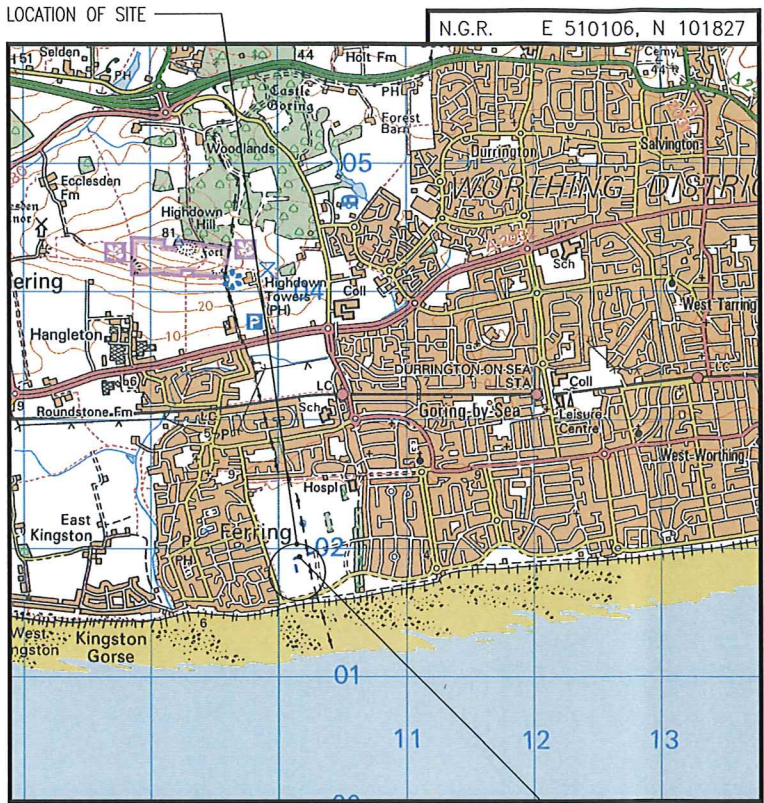

LOCATION PLAN
SCALE 1:50000

NOTES:

NOMINATION ID	Nomination_20709_(2016-05-16)_NOK
TMUK CELL ID	20709
OUK CELL ID	-
MBNL CELL ID	ARN034



COLOUR CHART (REPRESENTS PROPOSED WORK
AND NOT THE ACTUAL COLOUR OF THE EQUIPMENT)

BLACK	TEXT AND EXISTING BUILDINGS, STRUCTURES, MASTS TREES
GREEN	PROPOSED INSTALLATION
BLUE	ACCESS ROUTE

CROWN COPYRIGHT RESERVED. MAPS REPRODUCED WITH THE
PERMISSION OF THE CONTROLLER OF HM's STATIONERY OFFICE.

H	TOWER RELOCATED	RN	09.08.17
G	TOWER FOUNDATION REDRAWN	RN	12.05.17
F	TOWER REDRAWN	RN	13.04.17
E	MINOR AMENDMENT	RN	03.11.16
D	EXISTING DISH DETAILS ADDED	RN	27.10.16
C	CABLE MANAGEMENT AMENDED	RN	13.10.16
B	DISH DETAILS ADDED	RN	14.09.16
A	FIRST ISSUE FOR APPROVAL	SAH	16.08.16
REV	DESCRIPTION OF REVISION	BY	DATE

LOCATION & BLOCK PLAN
FERRING WPS
AMBERLEY DRIVE, MARINE
DRIVE, FERRING
WORTHING, WEST SUSSEX
BN12 4QJ

SCALE:	DRAWN	CHECKED	APPROVED
AS SHOWN WHEN PRINTED AT A3	SAH 16.08.16	WP 16.08.16	BM 16.08.16

ALL DIMENSIONS IN mm UNLESS OTHERWISE STATED.
THIS DRAWING TO BE READ IN CONJUNCTION WITH
OTHER RELEVANT DRAWINGS.

DRG REF	DRG No	REV
WIG / FERRING WPS	100	H



PHOTOGRAPH
PROPOSED TOWER LOCATION



PHOTOGRAPH
ACCESS TO SITE