



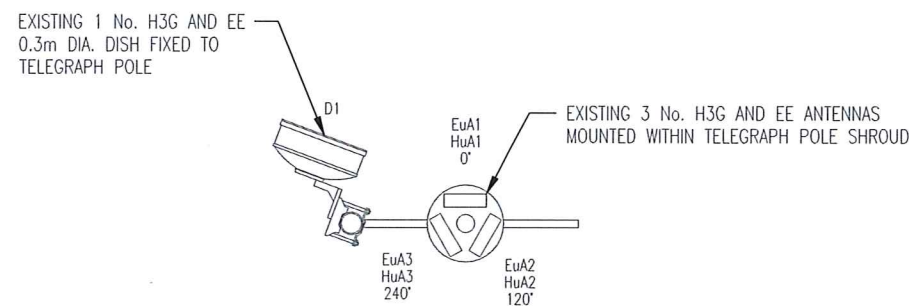

EXISTING HEADFRAME PLAN @ 12.0m AGL
SCALE 1:25

MBNL HEADFRAME PLANS
SCALE 1:25

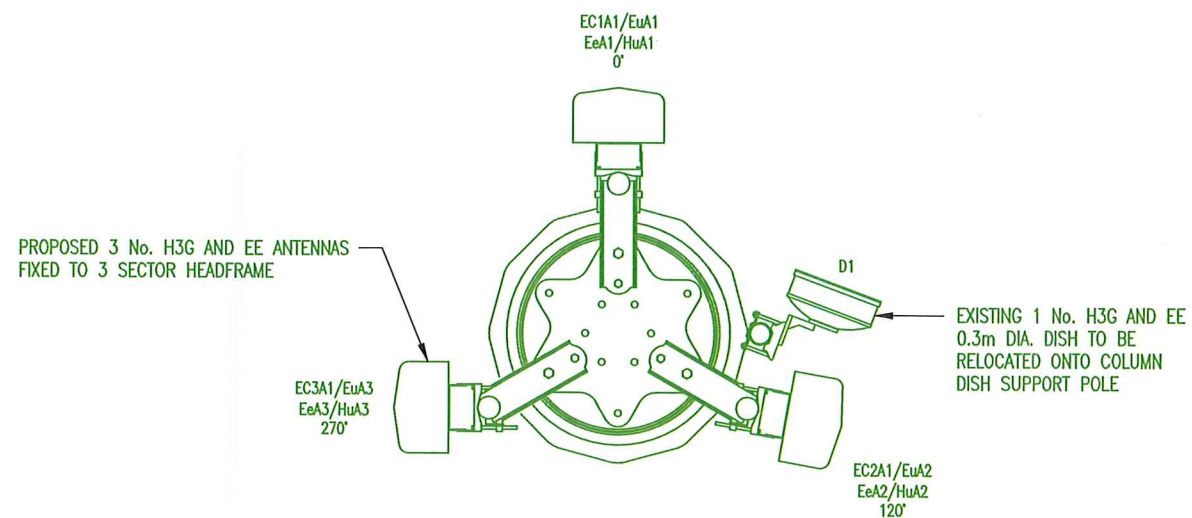

PROPOSED HEADFRAME PLAN @ 15.0m AGL
SCALE 1:25

NOTES:

NOMINATION ID	Nomination_20709_(2016-05-16)_NOK
TMUK CELL ID	20709
OUK CELL ID	-
MBNL CELL ID	ARN034



COLOUR CHART (REPRESENTS PROPOSED WORK AND NOT THE ACTUAL COLOUR OF THE EQUIPMENT)	
BLACK	TEXT AND EXISTING BUILDINGS, STRUCTURES, MASTS TREES
GREEN	PROPOSED INSTALLATION
BLUE	ACCESS ROUTE

CROWN COPYRIGHT RESERVED. MAPS REPRODUCED WITH THE PERMISSION OF THE CONTROLLER OF HM's STATIONERY OFFICE.

REV	DESCRIPTION OF REVISION	BY	DATE
H	TOWER RELOCATED	RN	09.08.17
G	TOWER FOUNDATION REDRAWN	RN	12.05.17
F	TOWER REDRAWN	RN	13.04.17
E	MINOR AMENDMENT	RN	03.11.16
D	EXISTING DISH DETAILS ADDED	RN	27.10.16
C	CABLE MANAGEMENT AMENDED	RN	13.10.16
B	DISH DETAILS ADDED	RN	14.09.16
A	FIRST ISSUE FOR APPROVAL	SAH	15.08.16

HEADFRAME PLANS
FERRING WPS
AMBERLEY DRIVE, MARINE
DRIVE, FERRING
WORTHING, WEST SUSSEX
BN12 4QJ

SCALE:	DRAWN	CHECKED	APPROVED
AS SHOWN	SAH 15.08.16	RN 15.08.16	BM 15.08.16
WHEN PRINTED AT A3	ALL DIMENSIONS IN mm UNLESS OTHERWISE STATED. THIS DRAWING TO BE READ IN CONJUNCTION WITH OTHER RELEVANT DRAWINGS.		

DRG REF	DRG No	REV
WIG / FERRING WPS	106	H