



PROPOSED FEEDER LOSS CALCULATOR:-

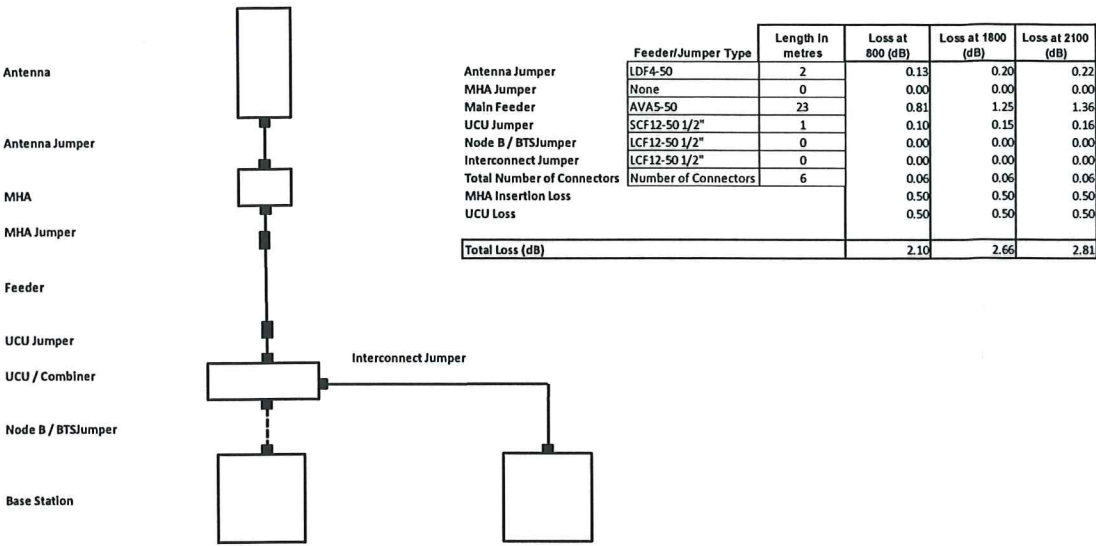

H3G 3G / EE 3G

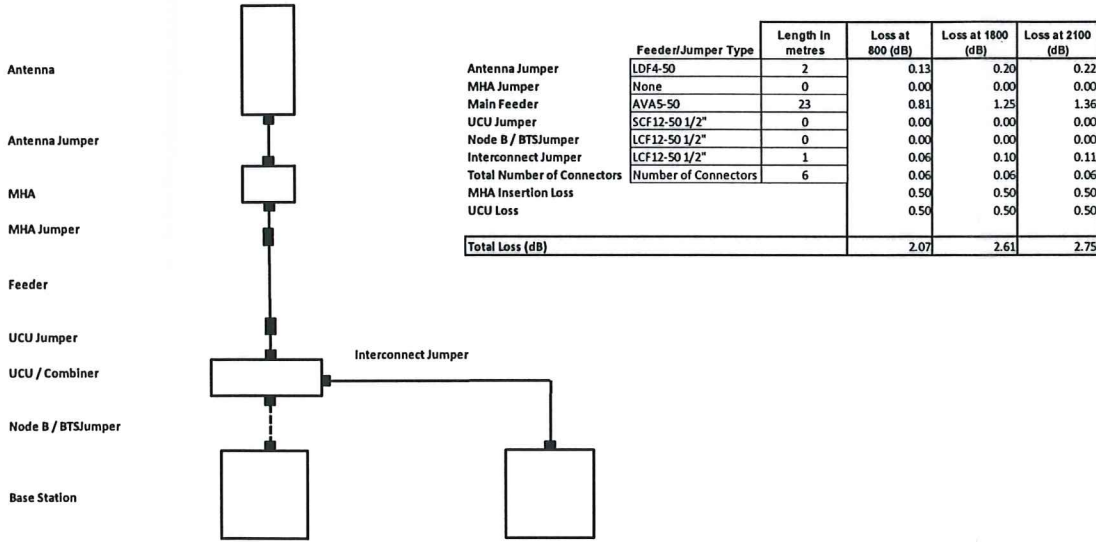

EE 2G / 4G

NOTES:

NOMINATION ID	Nomination_20709_(2016-05-16)_NOK
TMUK CELL ID	20709
OUK CELL ID	-
MBNL CELL ID	ARN034



COLOUR CHART (REPRESENTS PROPOSED WORK AND NOT THE ACTUAL COLOUR OF THE EQUIPMENT)		
BLACK	—	TEXT AND EXISTING BUILDINGS, STRUCTURES, MASTS TREES
GREEN	—	PROPOSED INSTALLATION
BLUE	- - -	ACCESS ROUTE

CROWN COPYRIGHT RESERVED. MAPS REPRODUCED WITH THE PERMISSION OF THE CONTROLLER OF HM's STATIONERY OFFICE.			
H	TOWER RELOCATED	RN	09.08.17
G	TOWER FOUNDATION REDRAWN	RN	12.05.17
F	TOWER REDRAWN	RN	13.04.17
E	MINOR AMENDMENT	RN	03.11.16
D	EXISTING DISH DETAILS ADDED	RN	27.10.16
C	CABLE MANAGEMENT AMENDED	RN	13.10.16
B	DISH DETAILS ADDED	RN	14.09.16
A	FIRST ISSUE FOR APPROVAL	SAH	15.08.16
REV	DESCRIPTION OF REVISION	BY	DATE

FEEDER LOSS CALC
FERRING WPS
AMBERLEY DRIVE, MARINE
DRIVE, FERRING
WORTHING, WEST SUSSEX
BN12 4QJ

SCALE: AS SHOWN WHEN PRINTED AT A3	DRAWN		CHECKED		APPROVED	
	SAH	15.08.16	RN	15.08.16	BM	15.08.16
ALL DIMENSIONS IN mm UNLESS OTHERWISE STATED. THIS DRAWING TO BE READ IN CONJUNCTION WITH OTHER RELEVANT DRAWINGS.						
DRG REF WIG / FERRING WPS					DRG No 107	REV H