


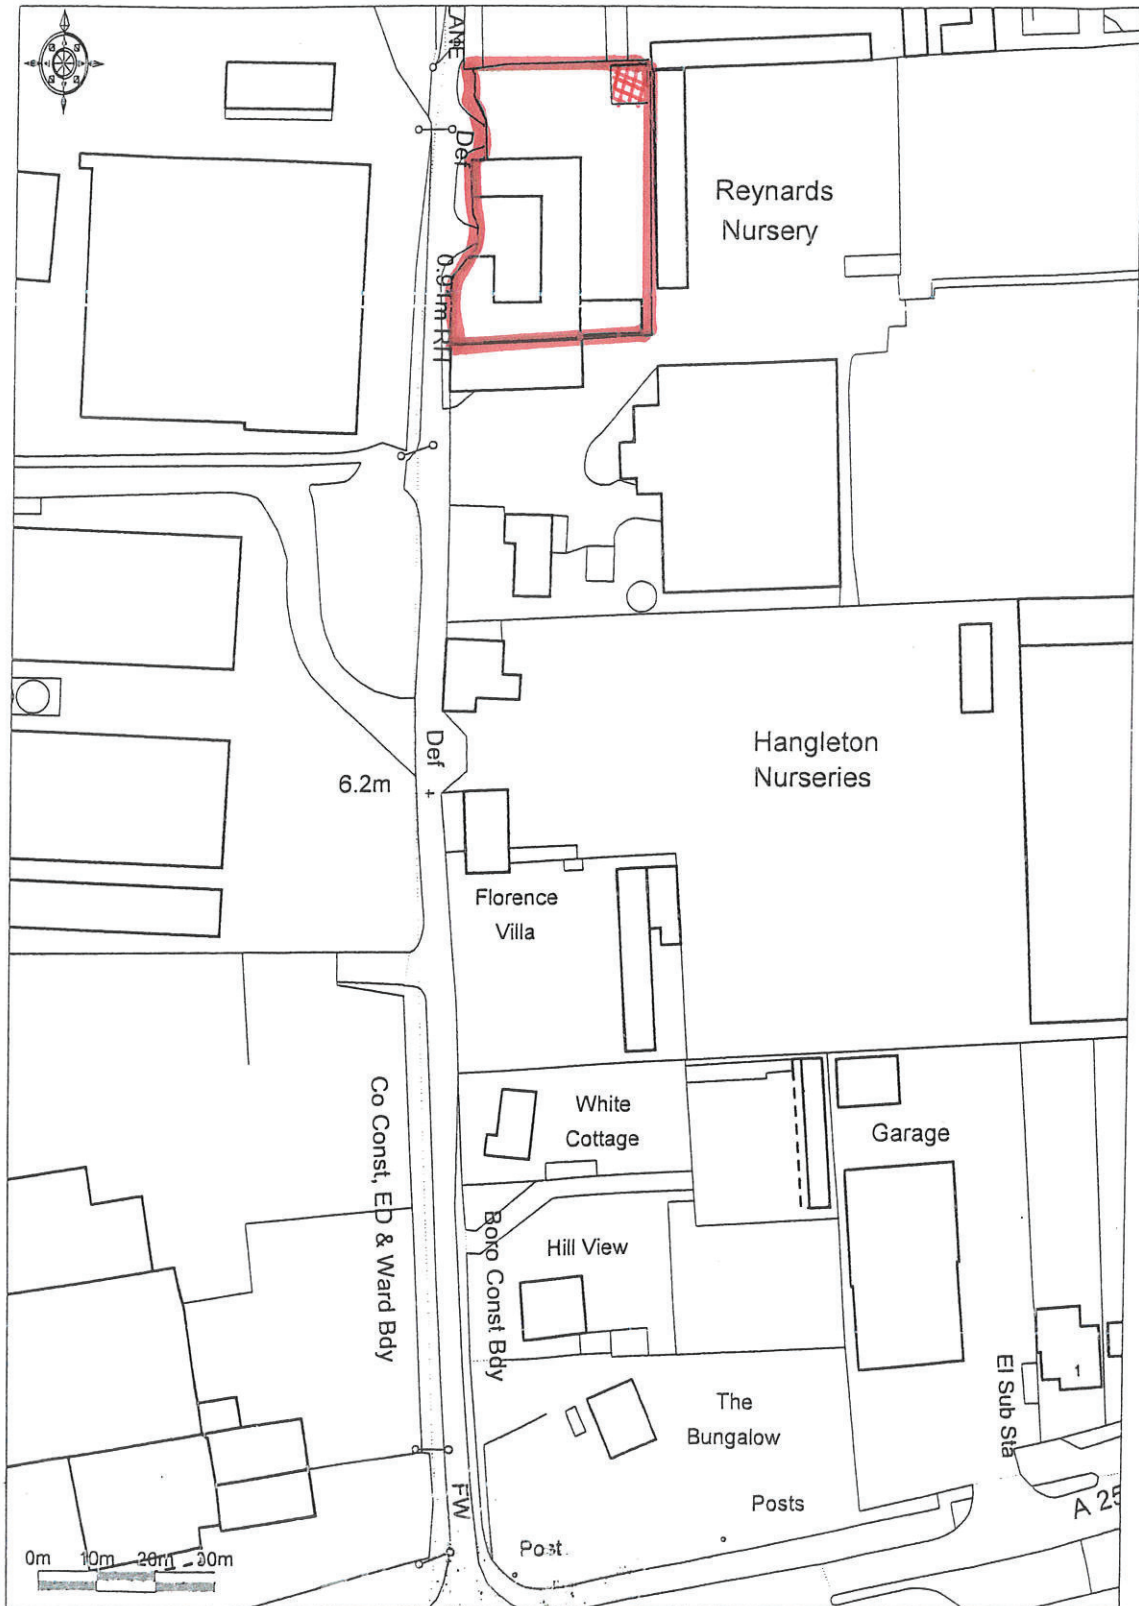

Promap

Copyright © Crown Copyright 2012. All rights reserved. Ordnance Survey Licence No. 100020419. Plot scale 1:1250.

Location Plan
Scale 1-1250
August 2021

FG/139/21/CLE