



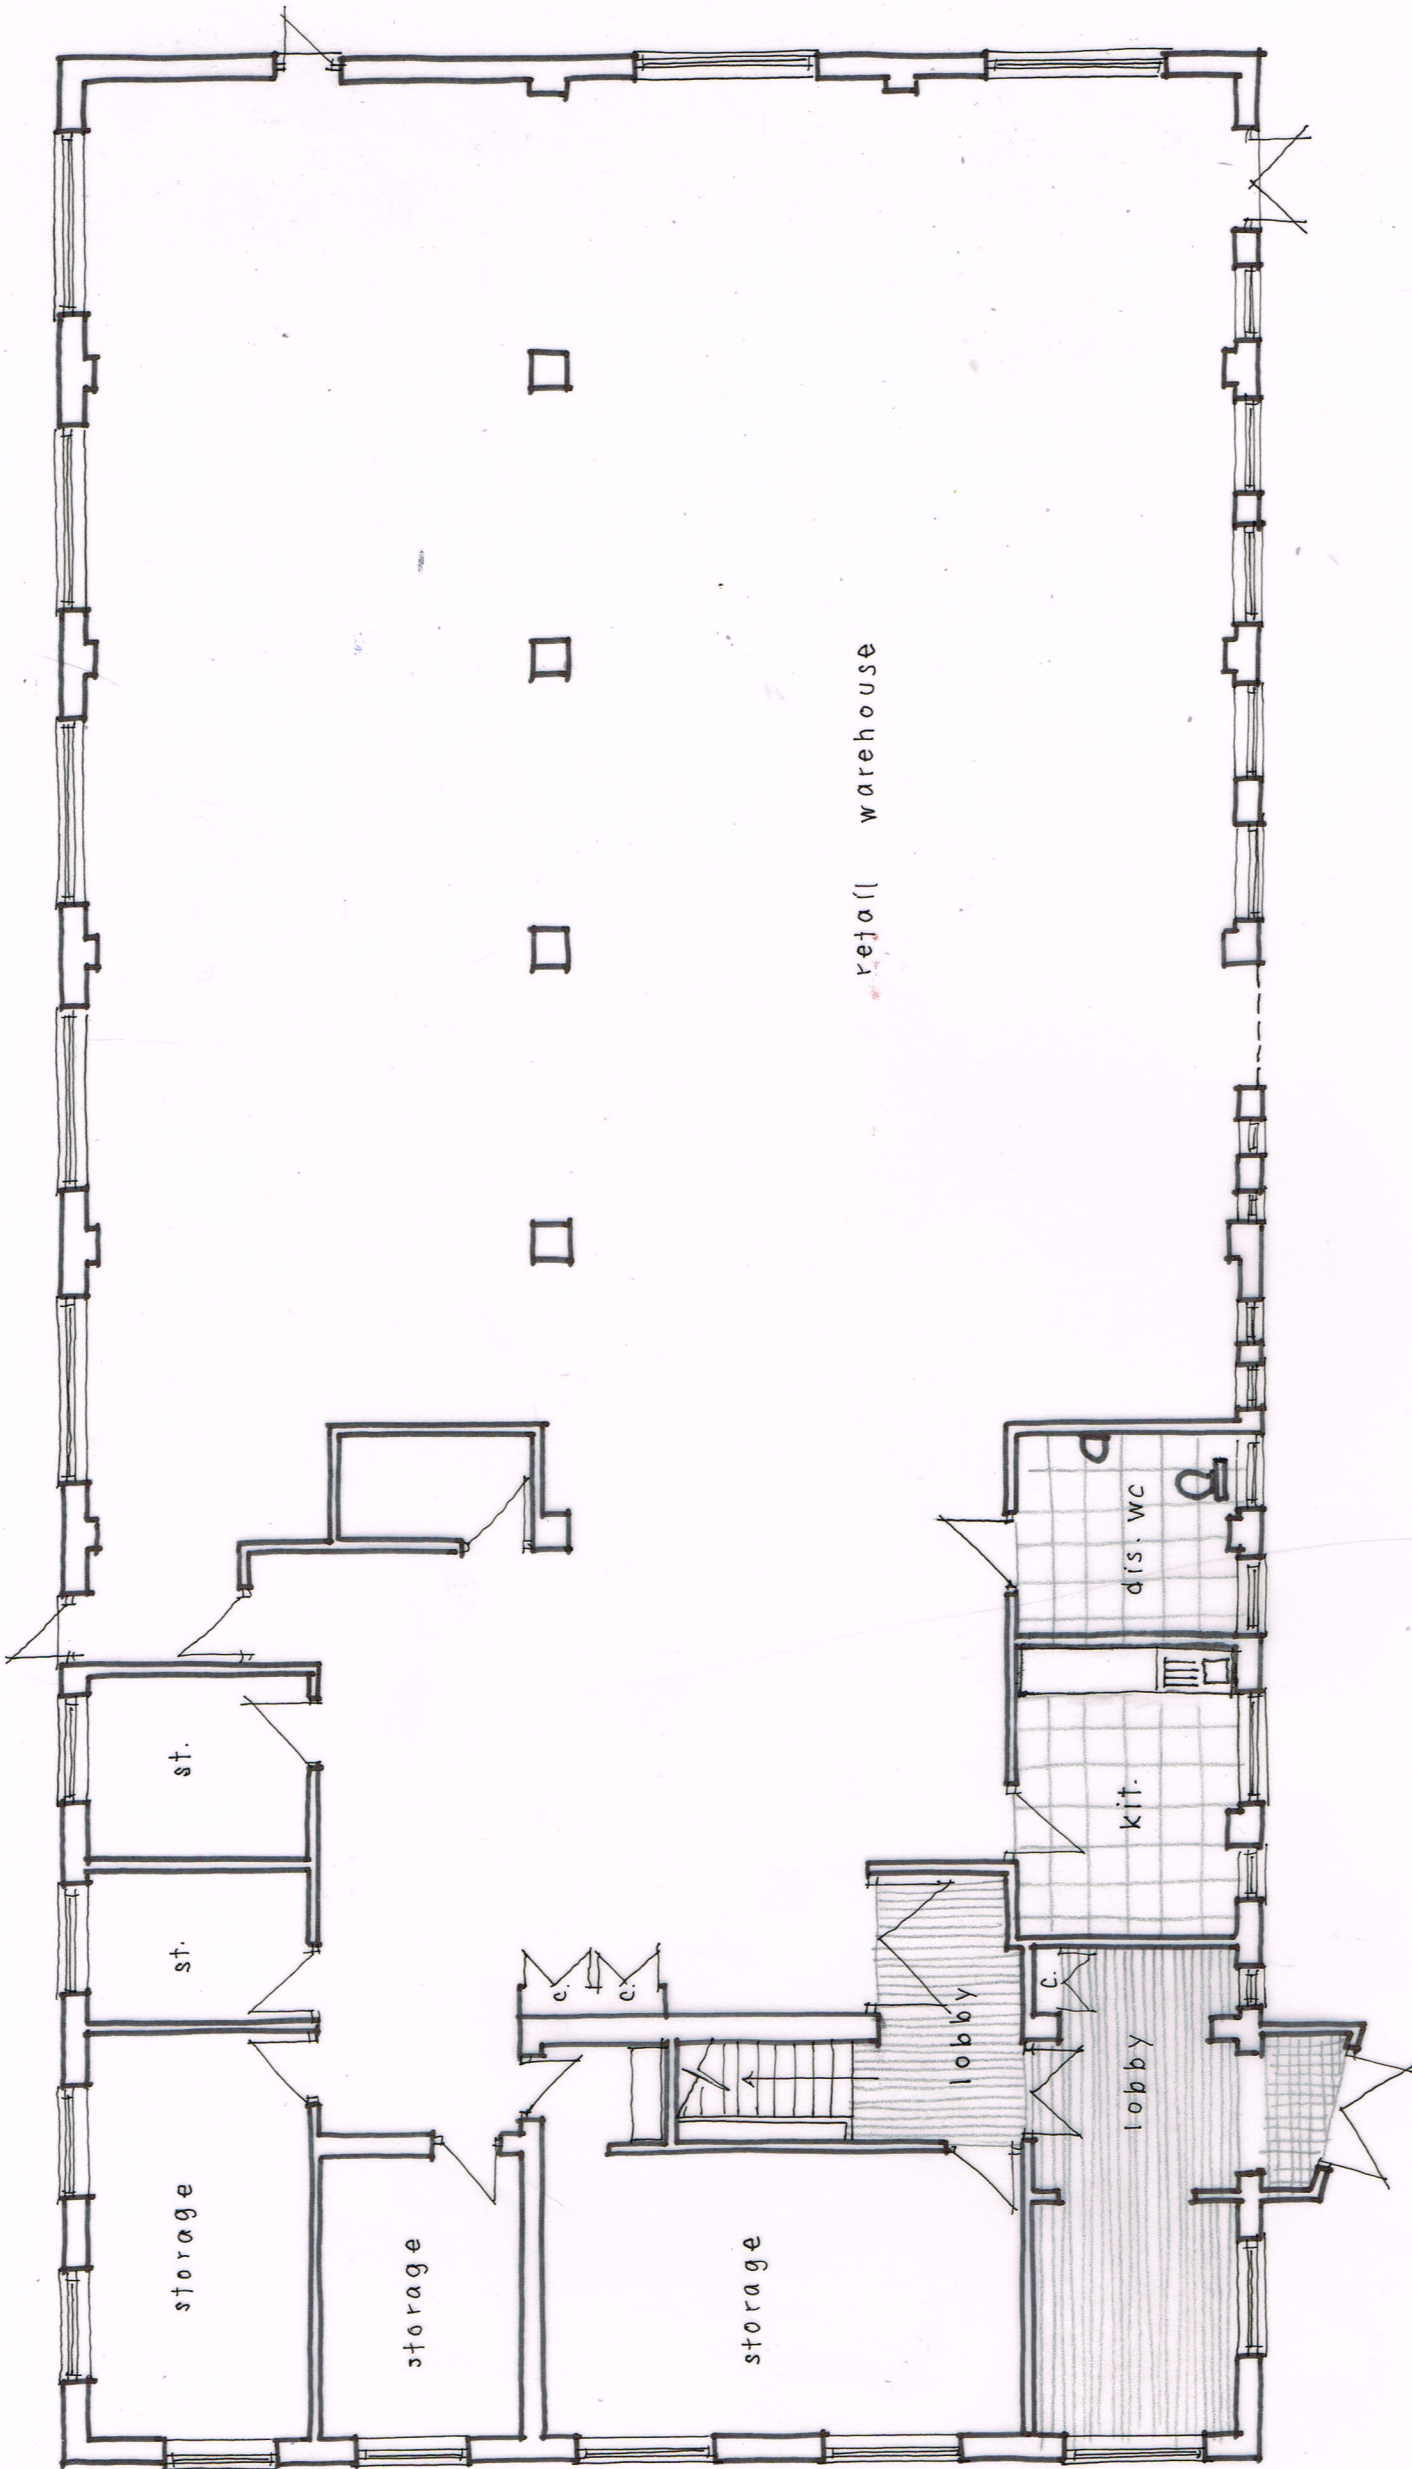

Wayne Gander MCIAT
 Architectural Technologist
 98 Durrington Lane, Worthing
 West Sussex BN13 2RQ
 E : waynegander08@gmail.com

GROUND FLOOR PLAN 1:100@ A3

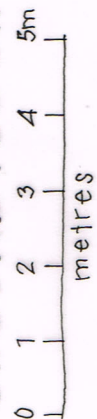

AMHERST HOUSE, FERRING STREET, FERRING
 Existing details 01
 Jan 2021