

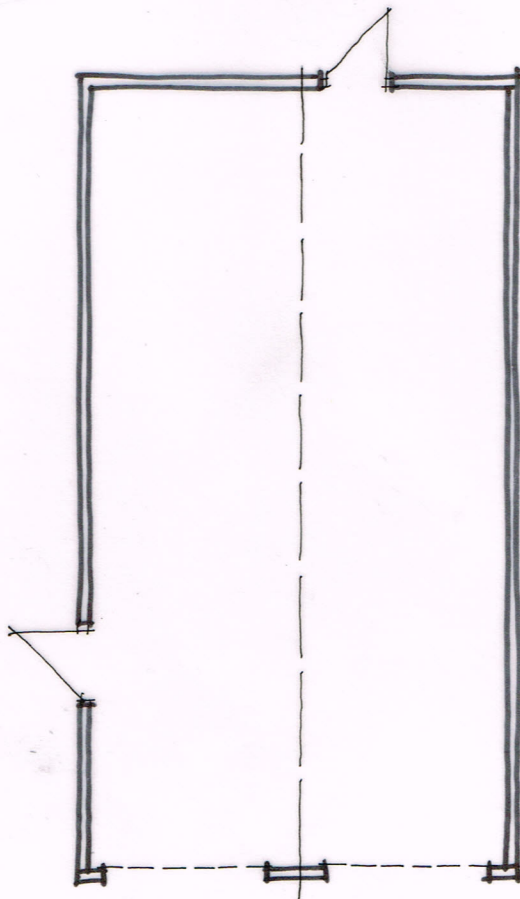
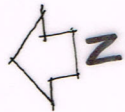


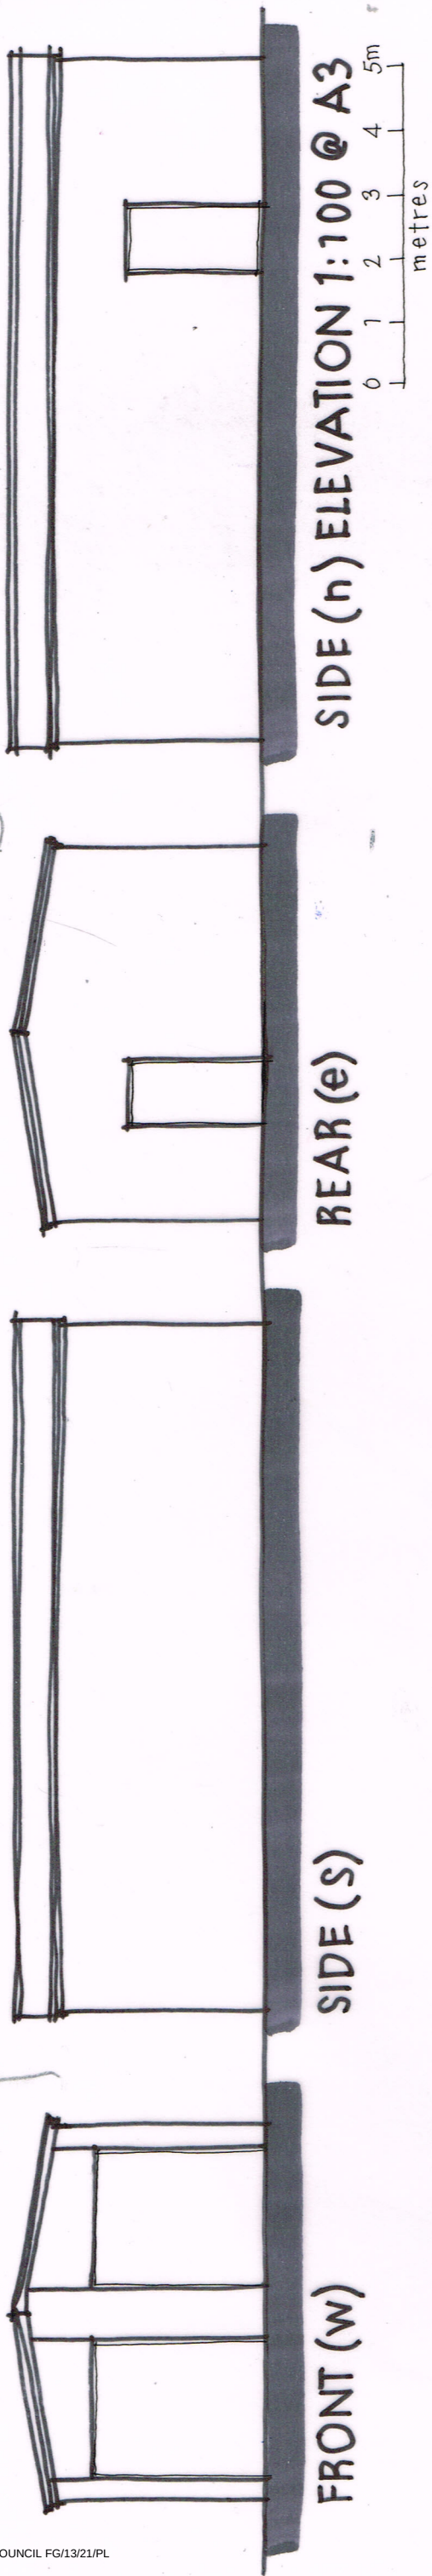

GROUND FLOOR PLAN 1:100

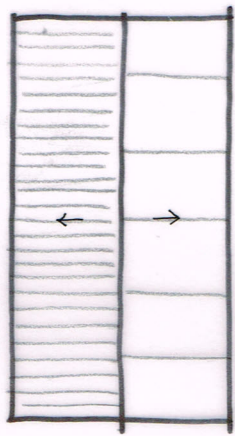

ROOF PLAN 1:200

Wayne Gander MCIAT
Architectural Technologist
98 Durrington Lane, Worthing
West Sussex BN13 2RQ
E : waynegander08@gmail.com