




FRONT (S) ELEVATION 1:100 @ A3

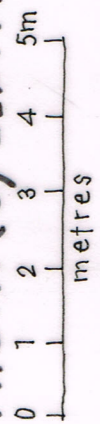


AMHERST HOUSE, FERRING STREET, FERRING
Existing details 03
Jan 2027

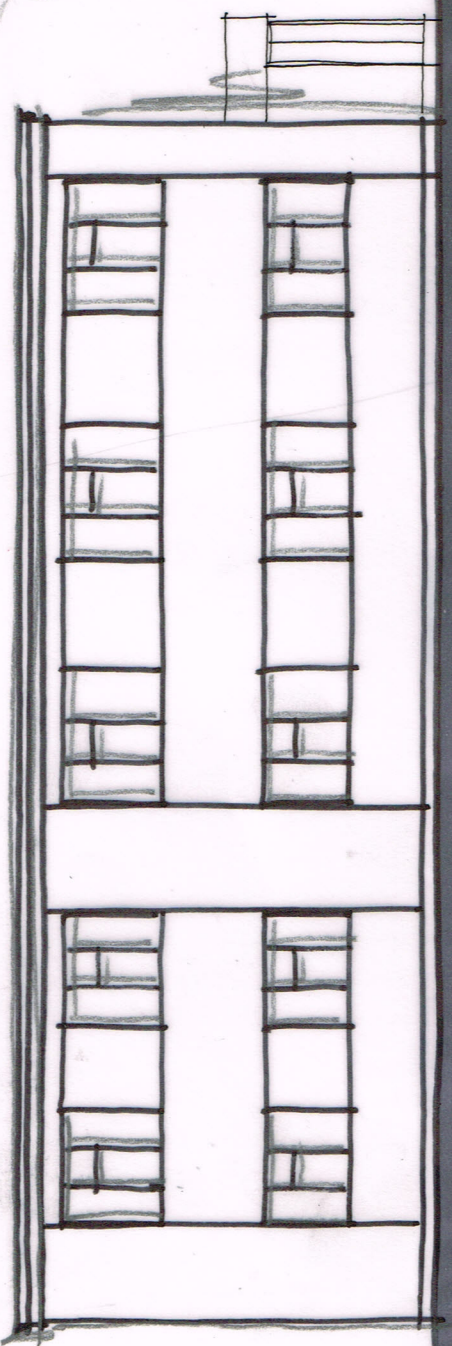

SIDE (w)

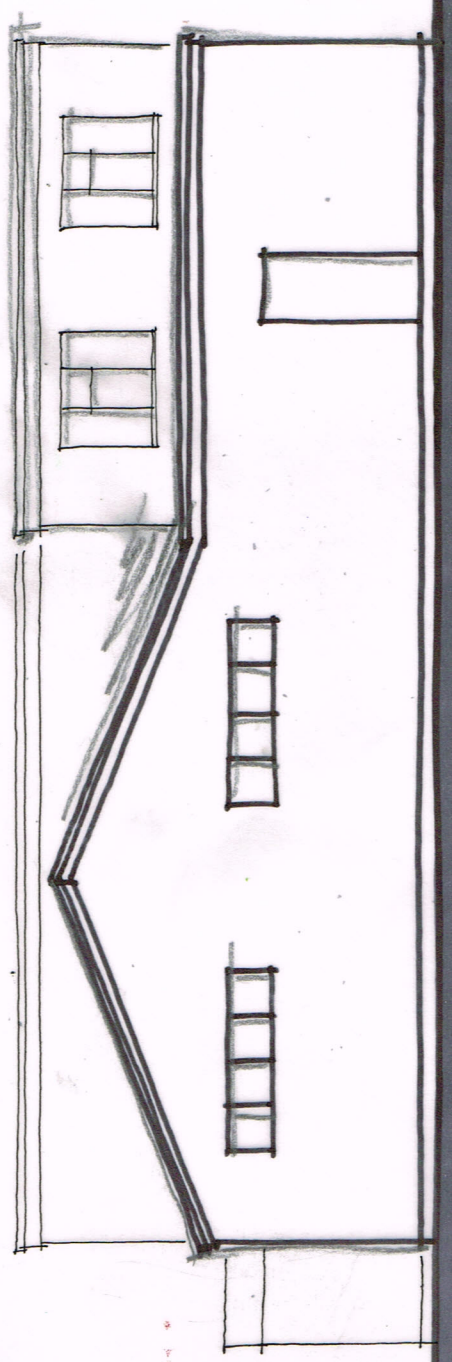

SIDE (e)

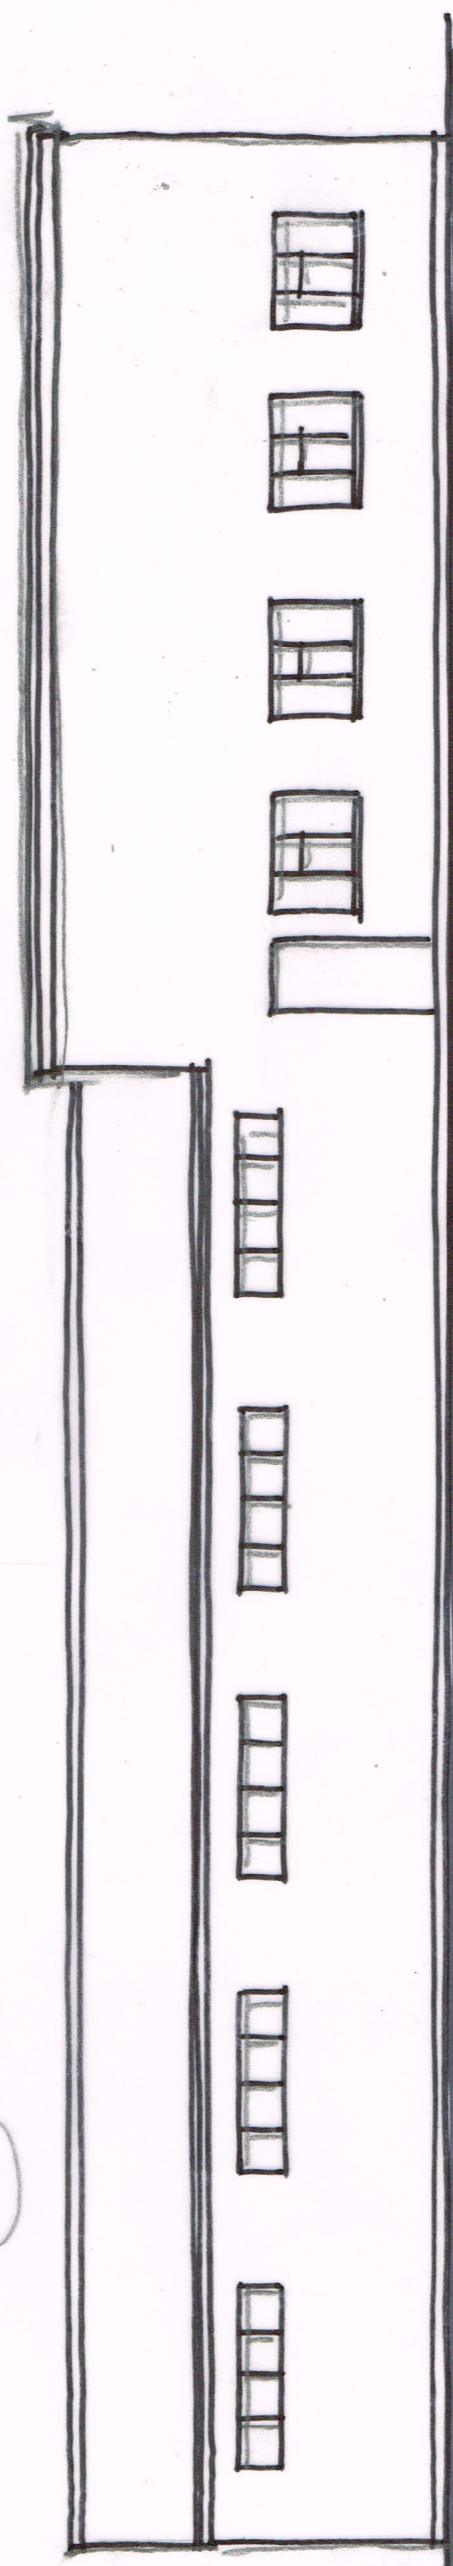

REAR (n)

Wayne Gander MCIAT
Architectural Technologist
98 Durrington Lane, Worthing
West Sussex BN13 2RQ
E : waynegander08@gmail.com