



ARUN DISTRICT COUNCIL				
No.	FG	140	06	
RECEIVED				
20.11.06				



Proposed street Elevation 1:100 - illustrative only

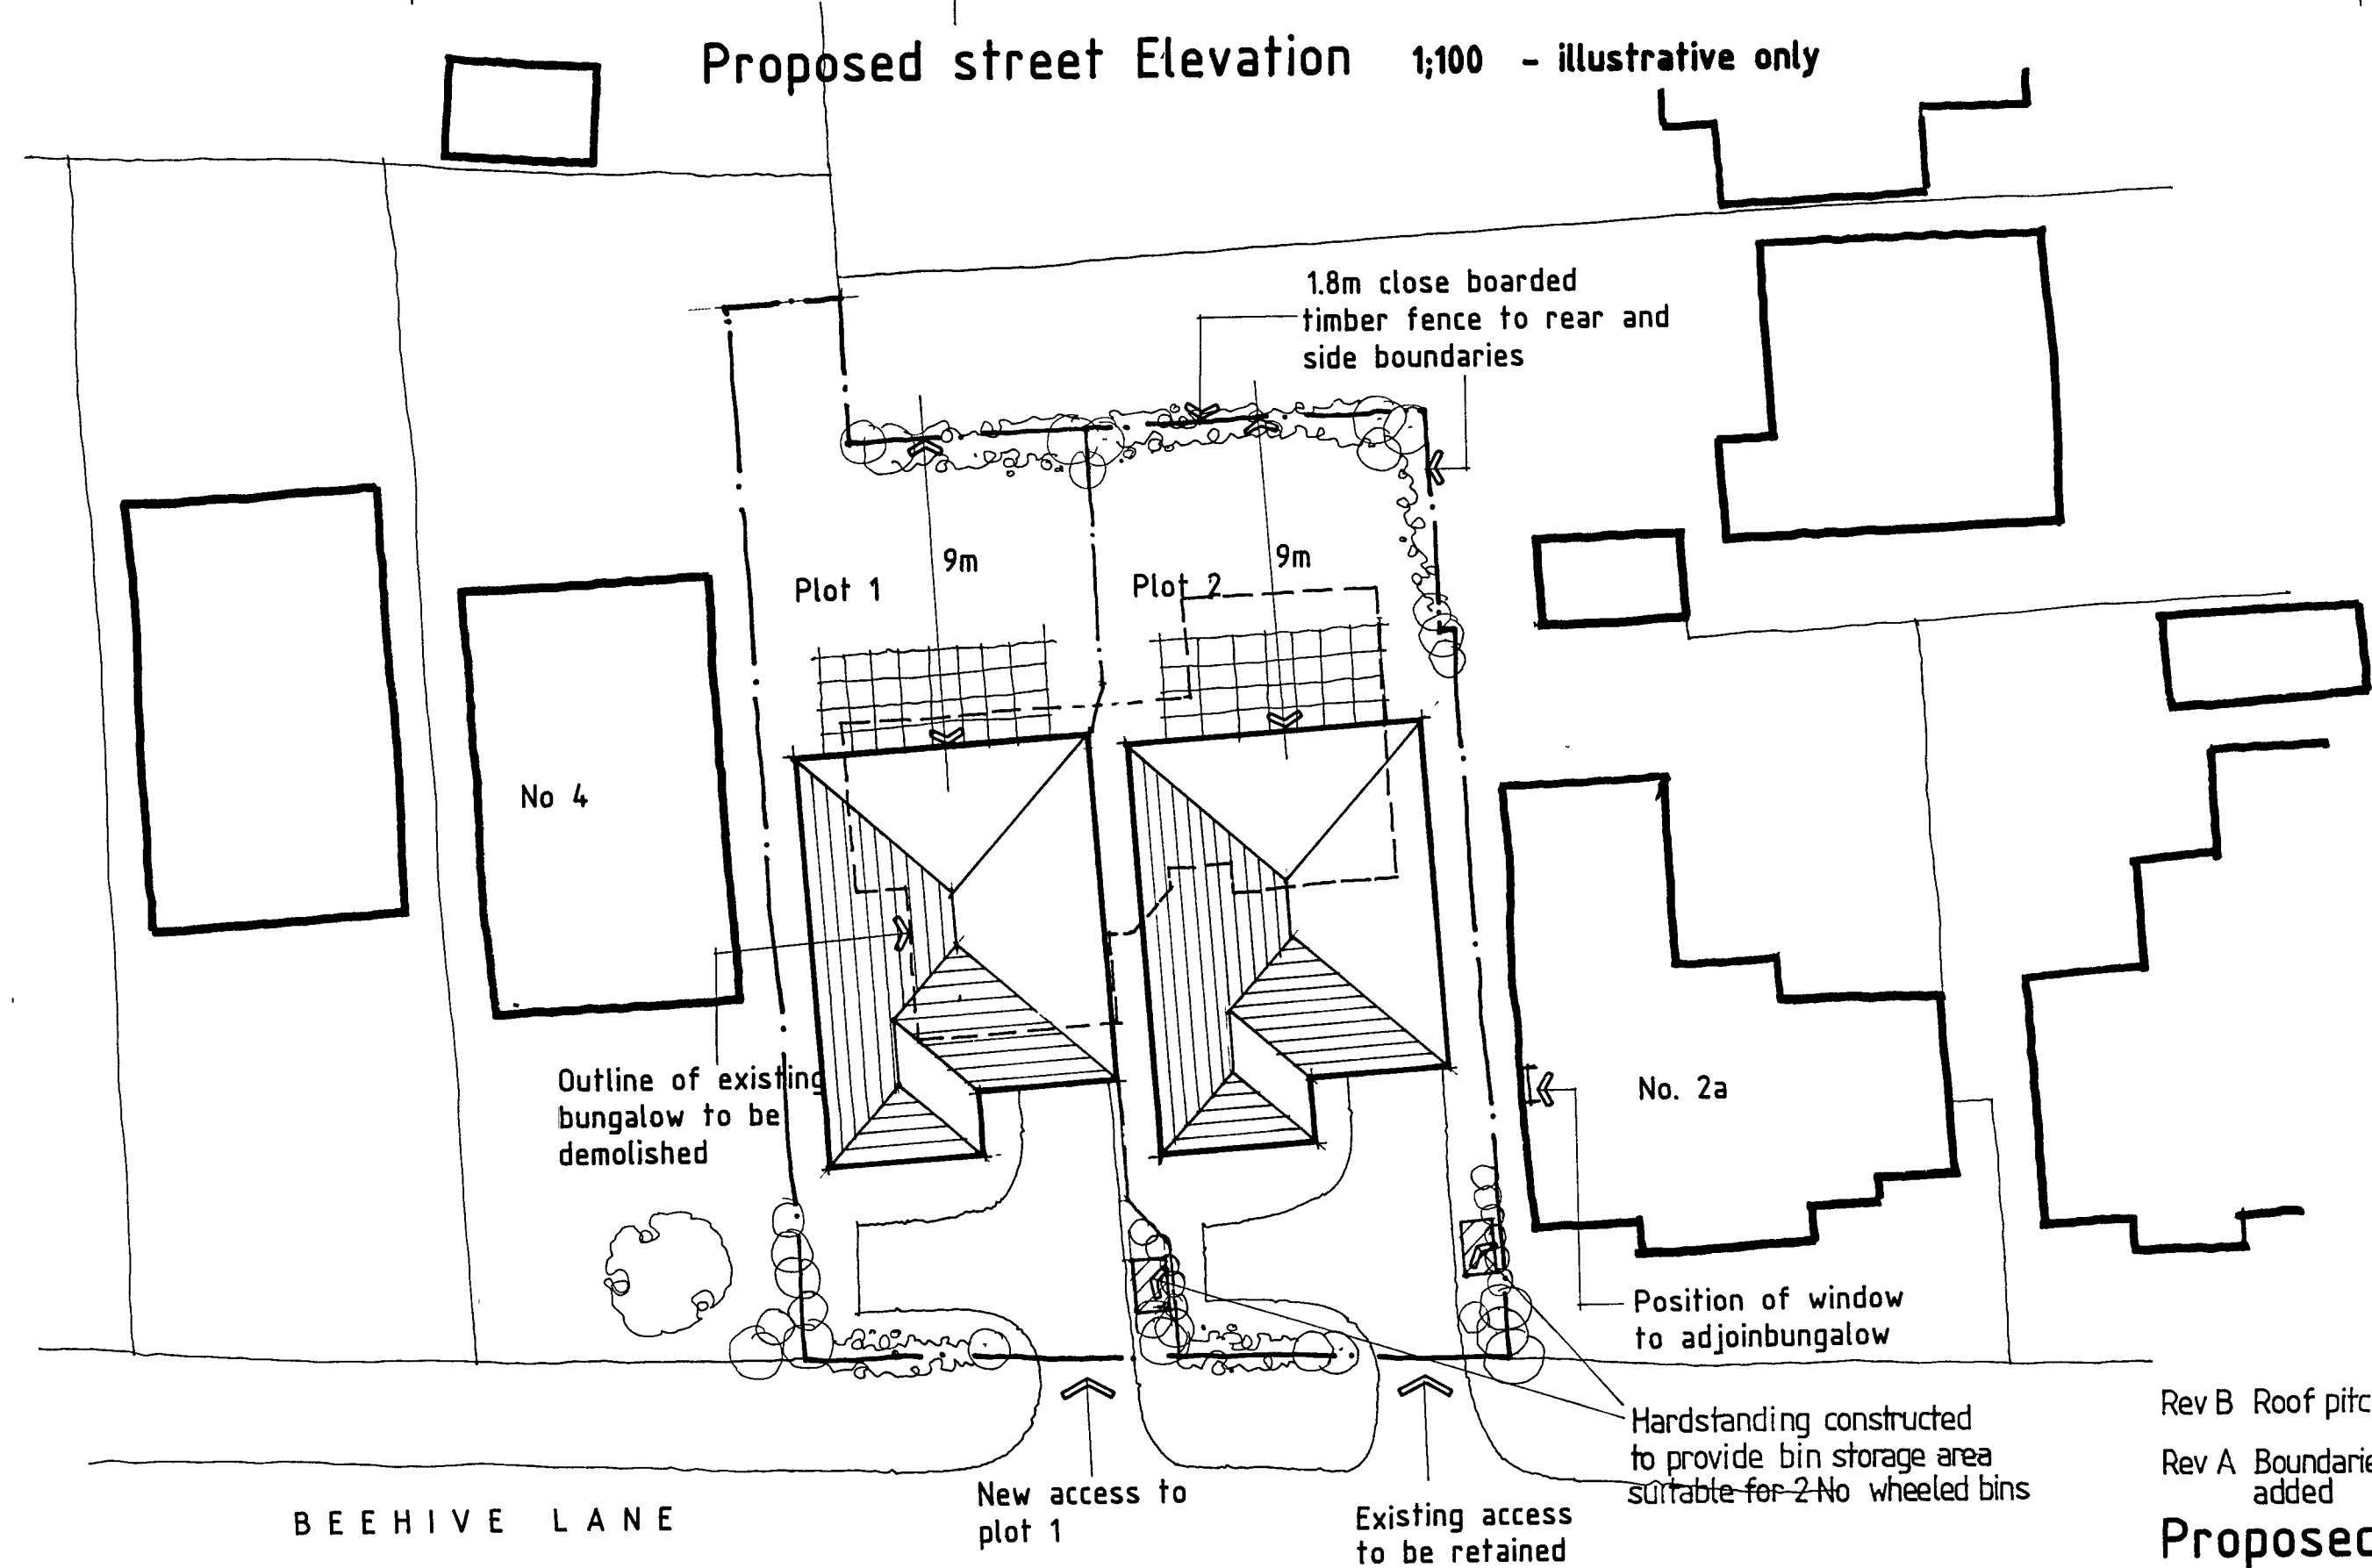

Site Plan 1: 200

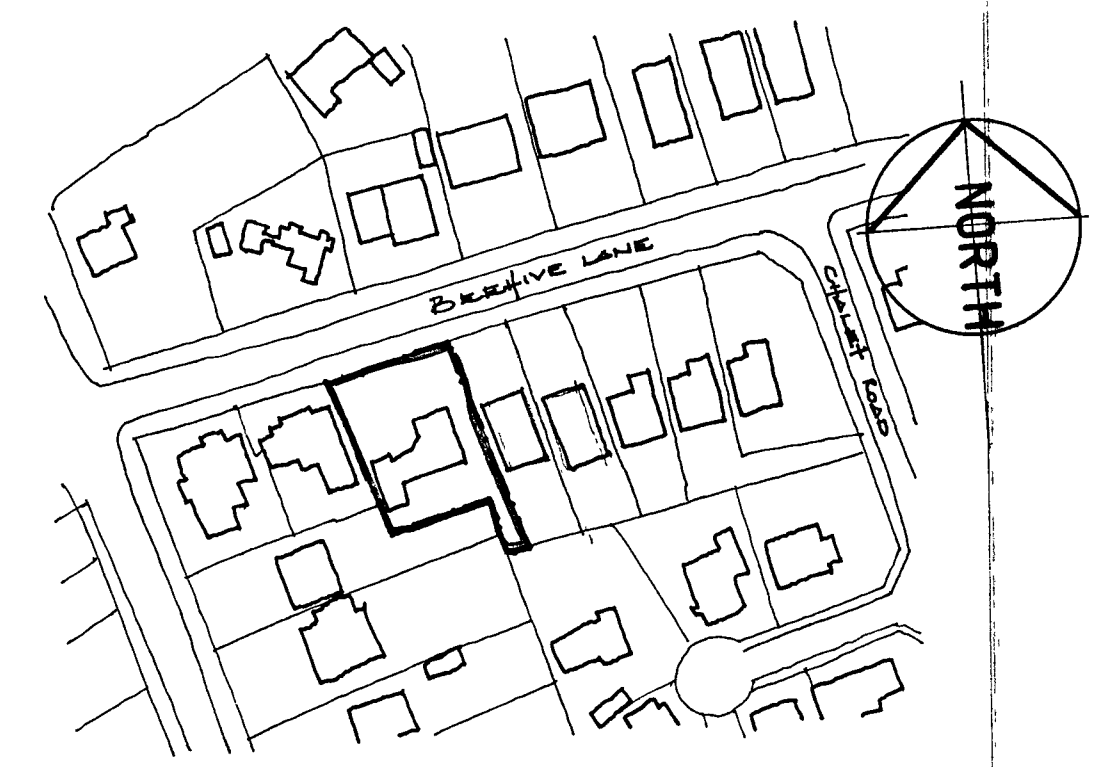

Location Plan 1: 1250

Rev B Roof pitch amended Oct 06
 Rev A Boundaries amended and bin storage areas added sept 06
Proposed new development at
2 Beehive Lane, Ferring

Block Plan & Elevation
 04/44/05 Rev B