




Proposed First Floor Layout

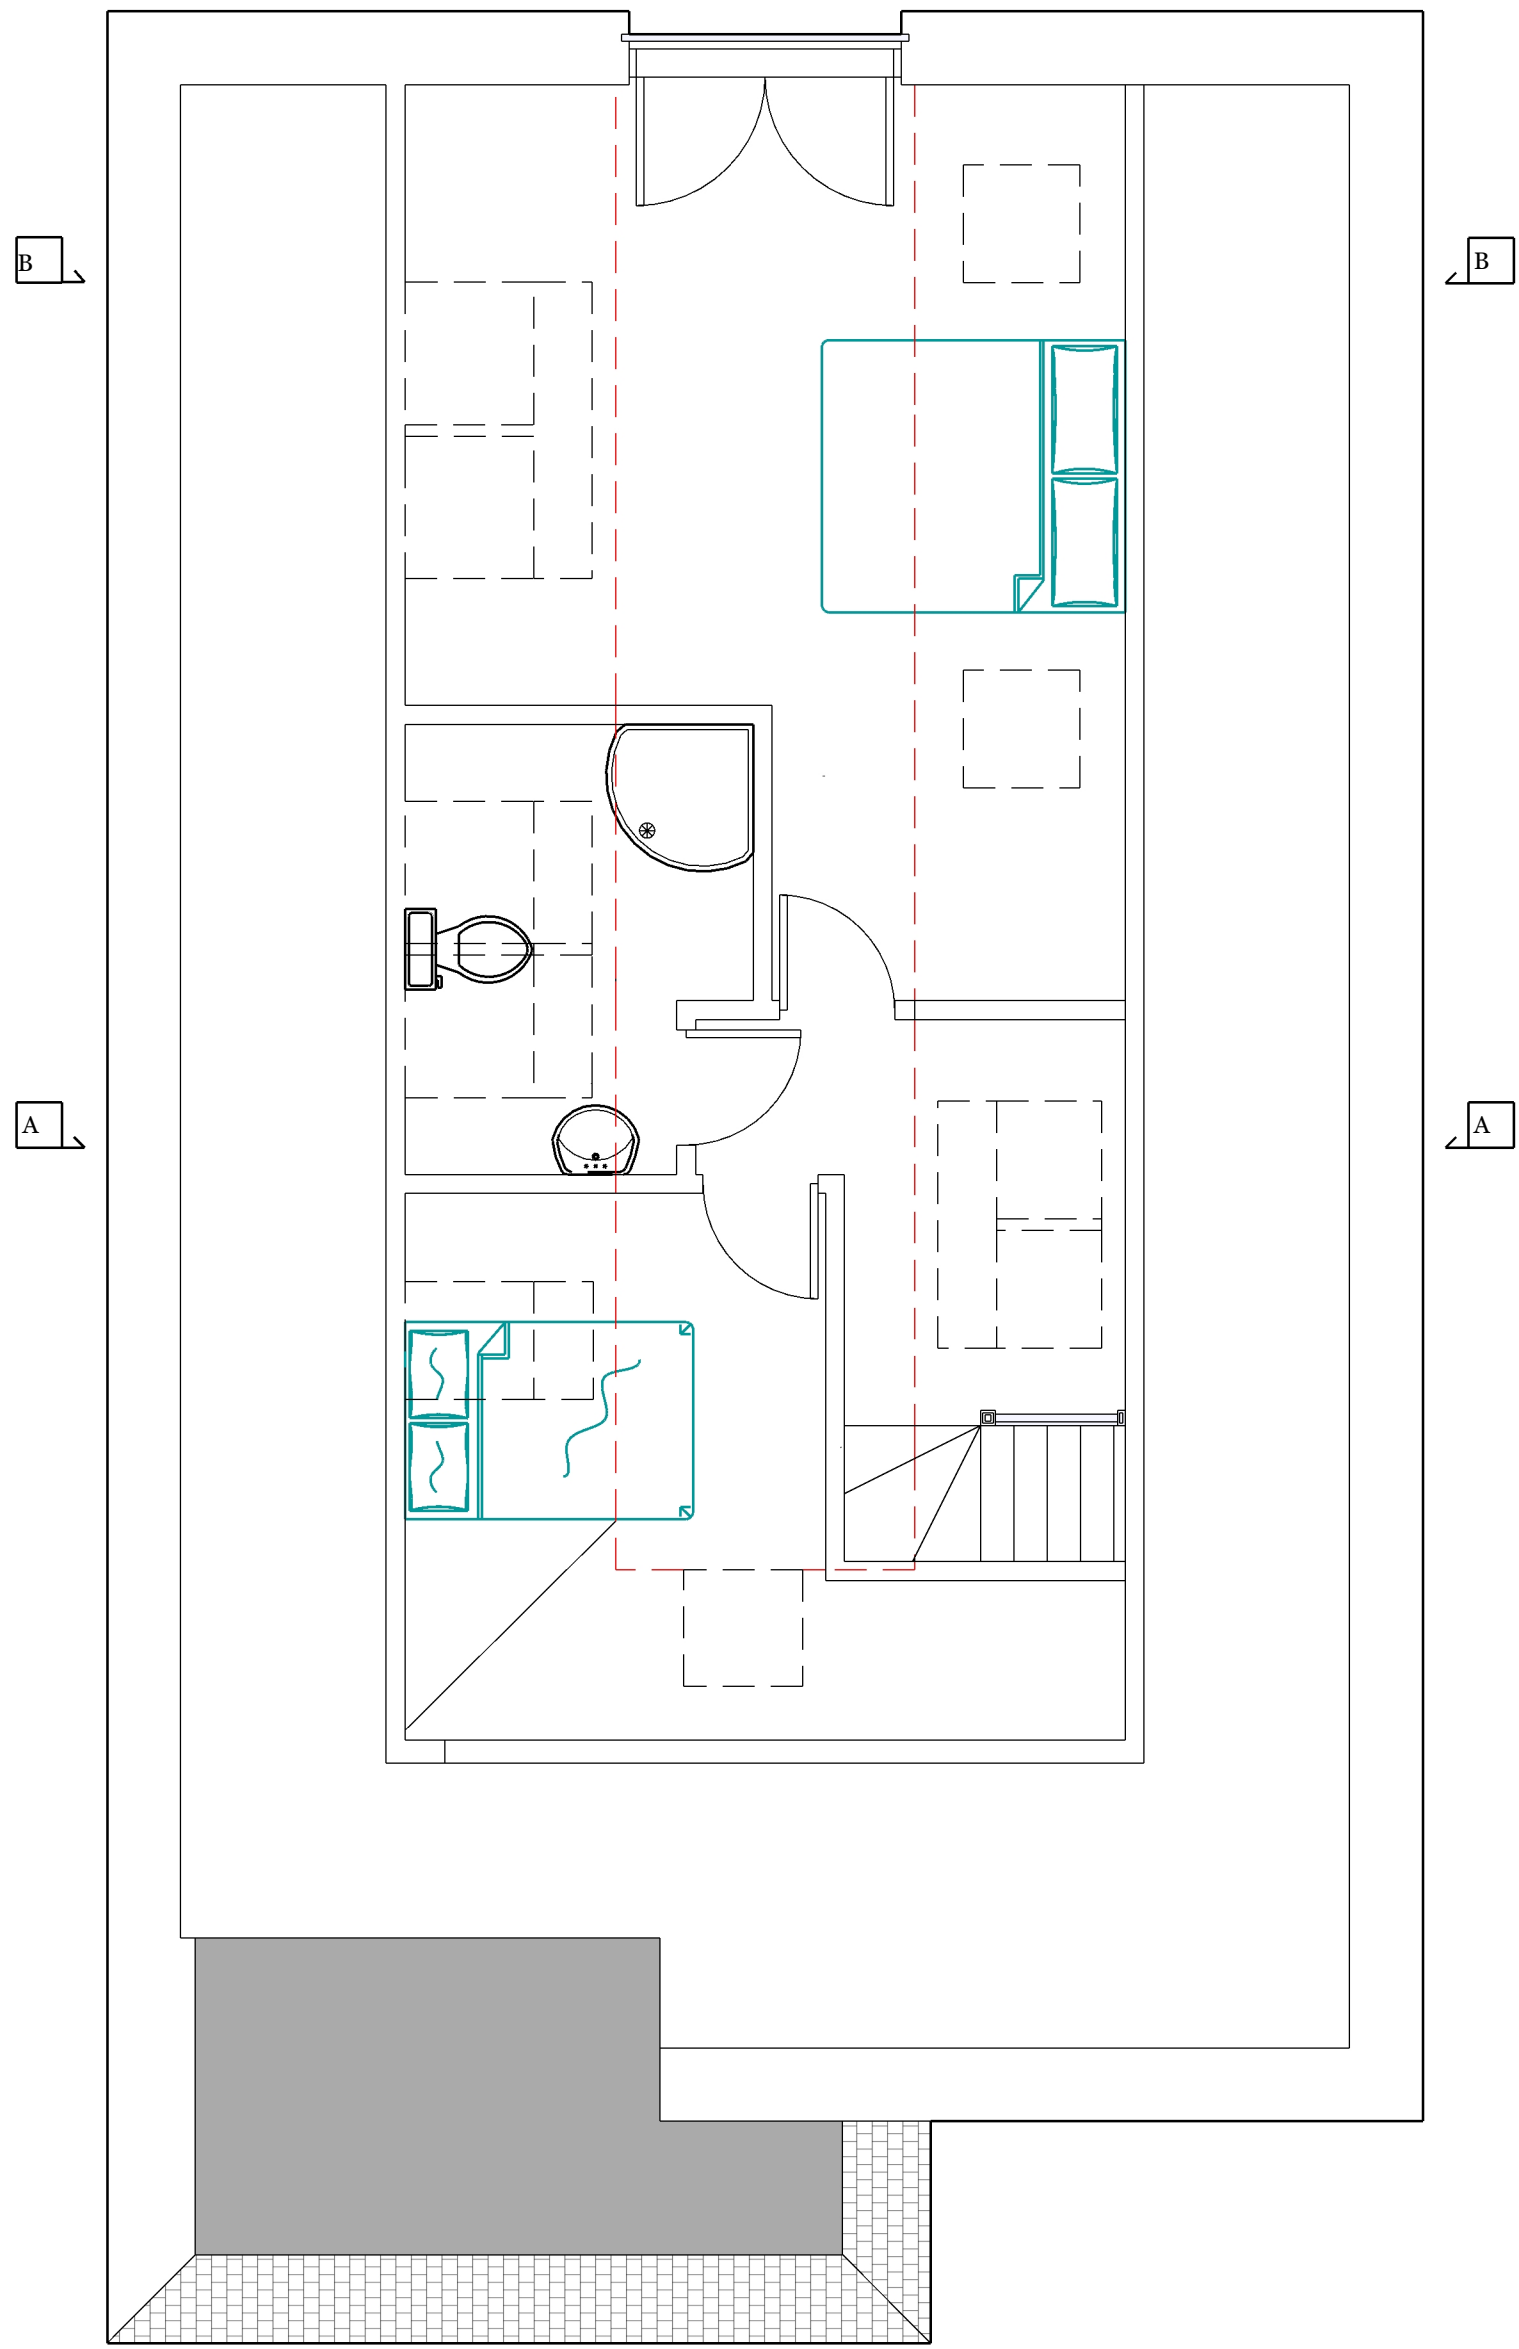


Section A

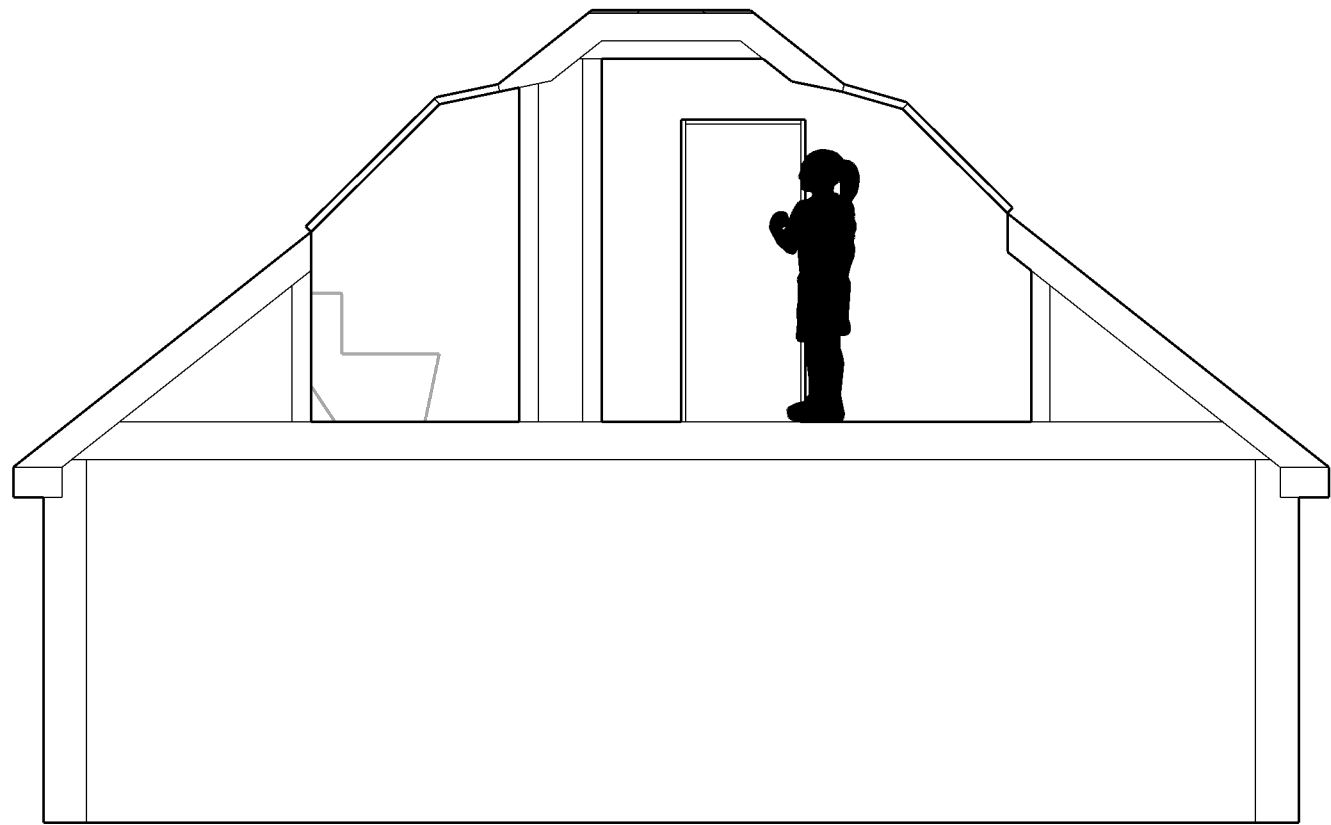


Proposed ground floor layout

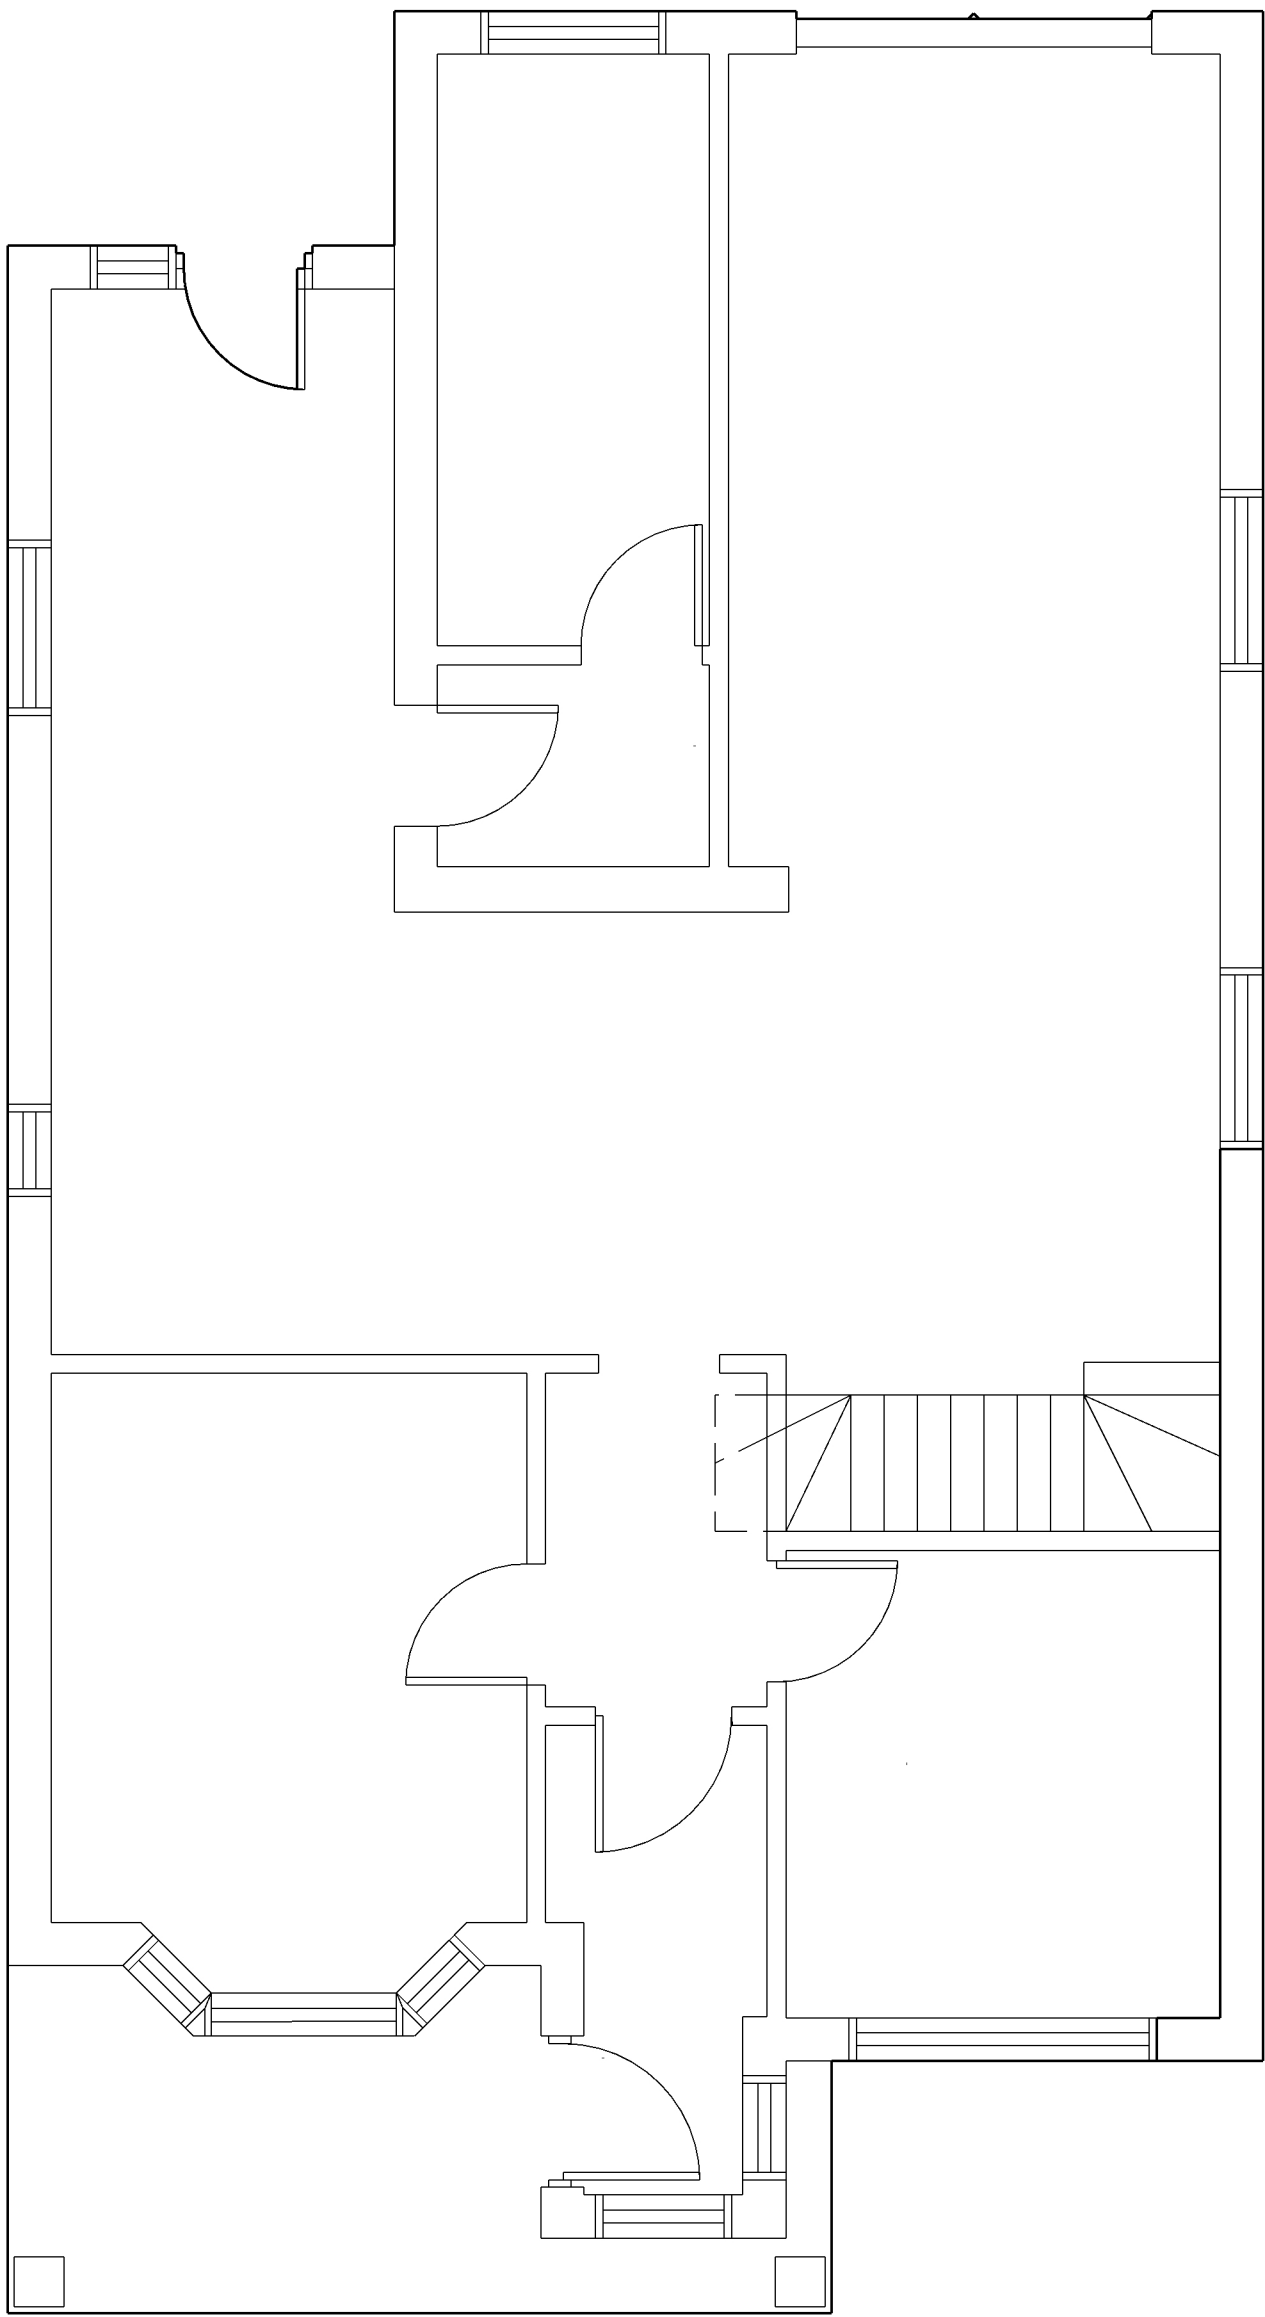

Section B

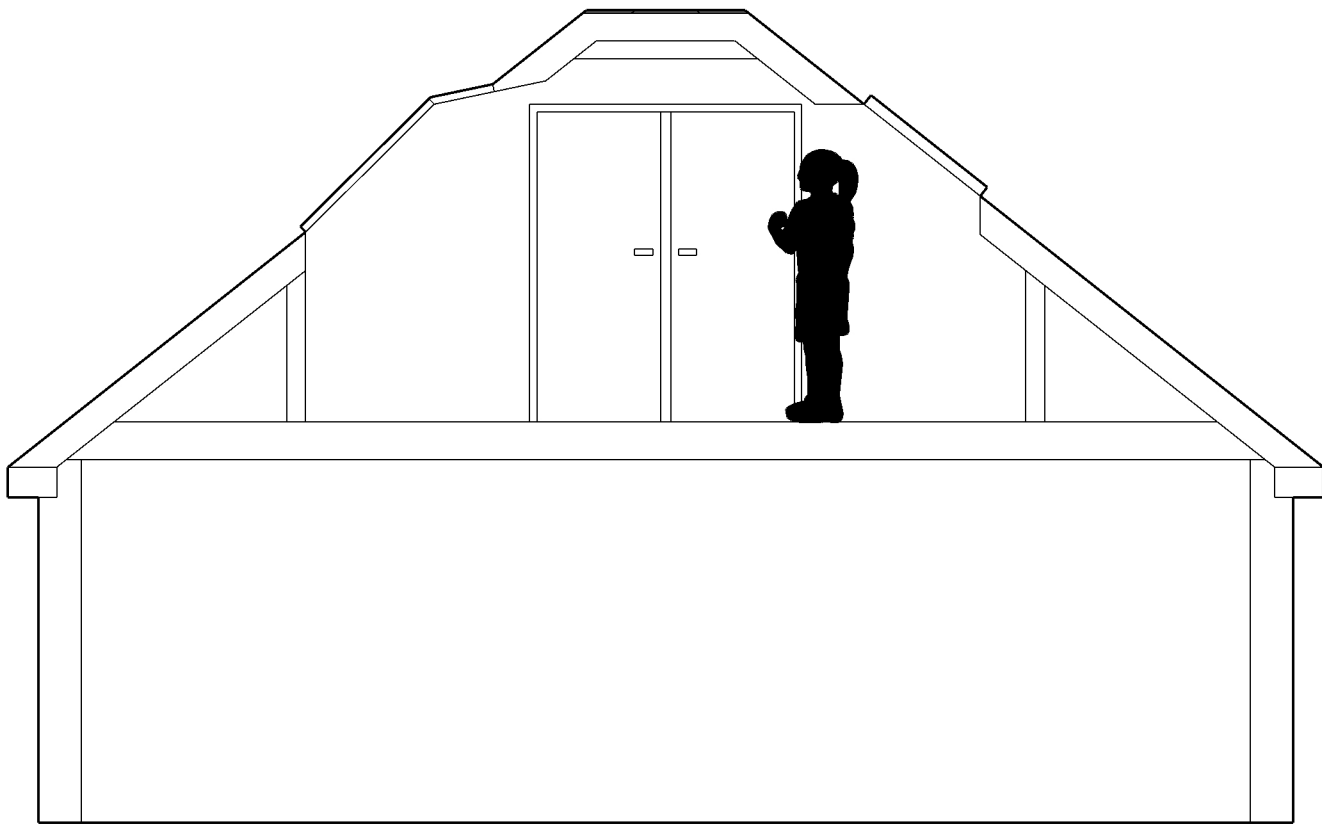


Proposed Roof Layout

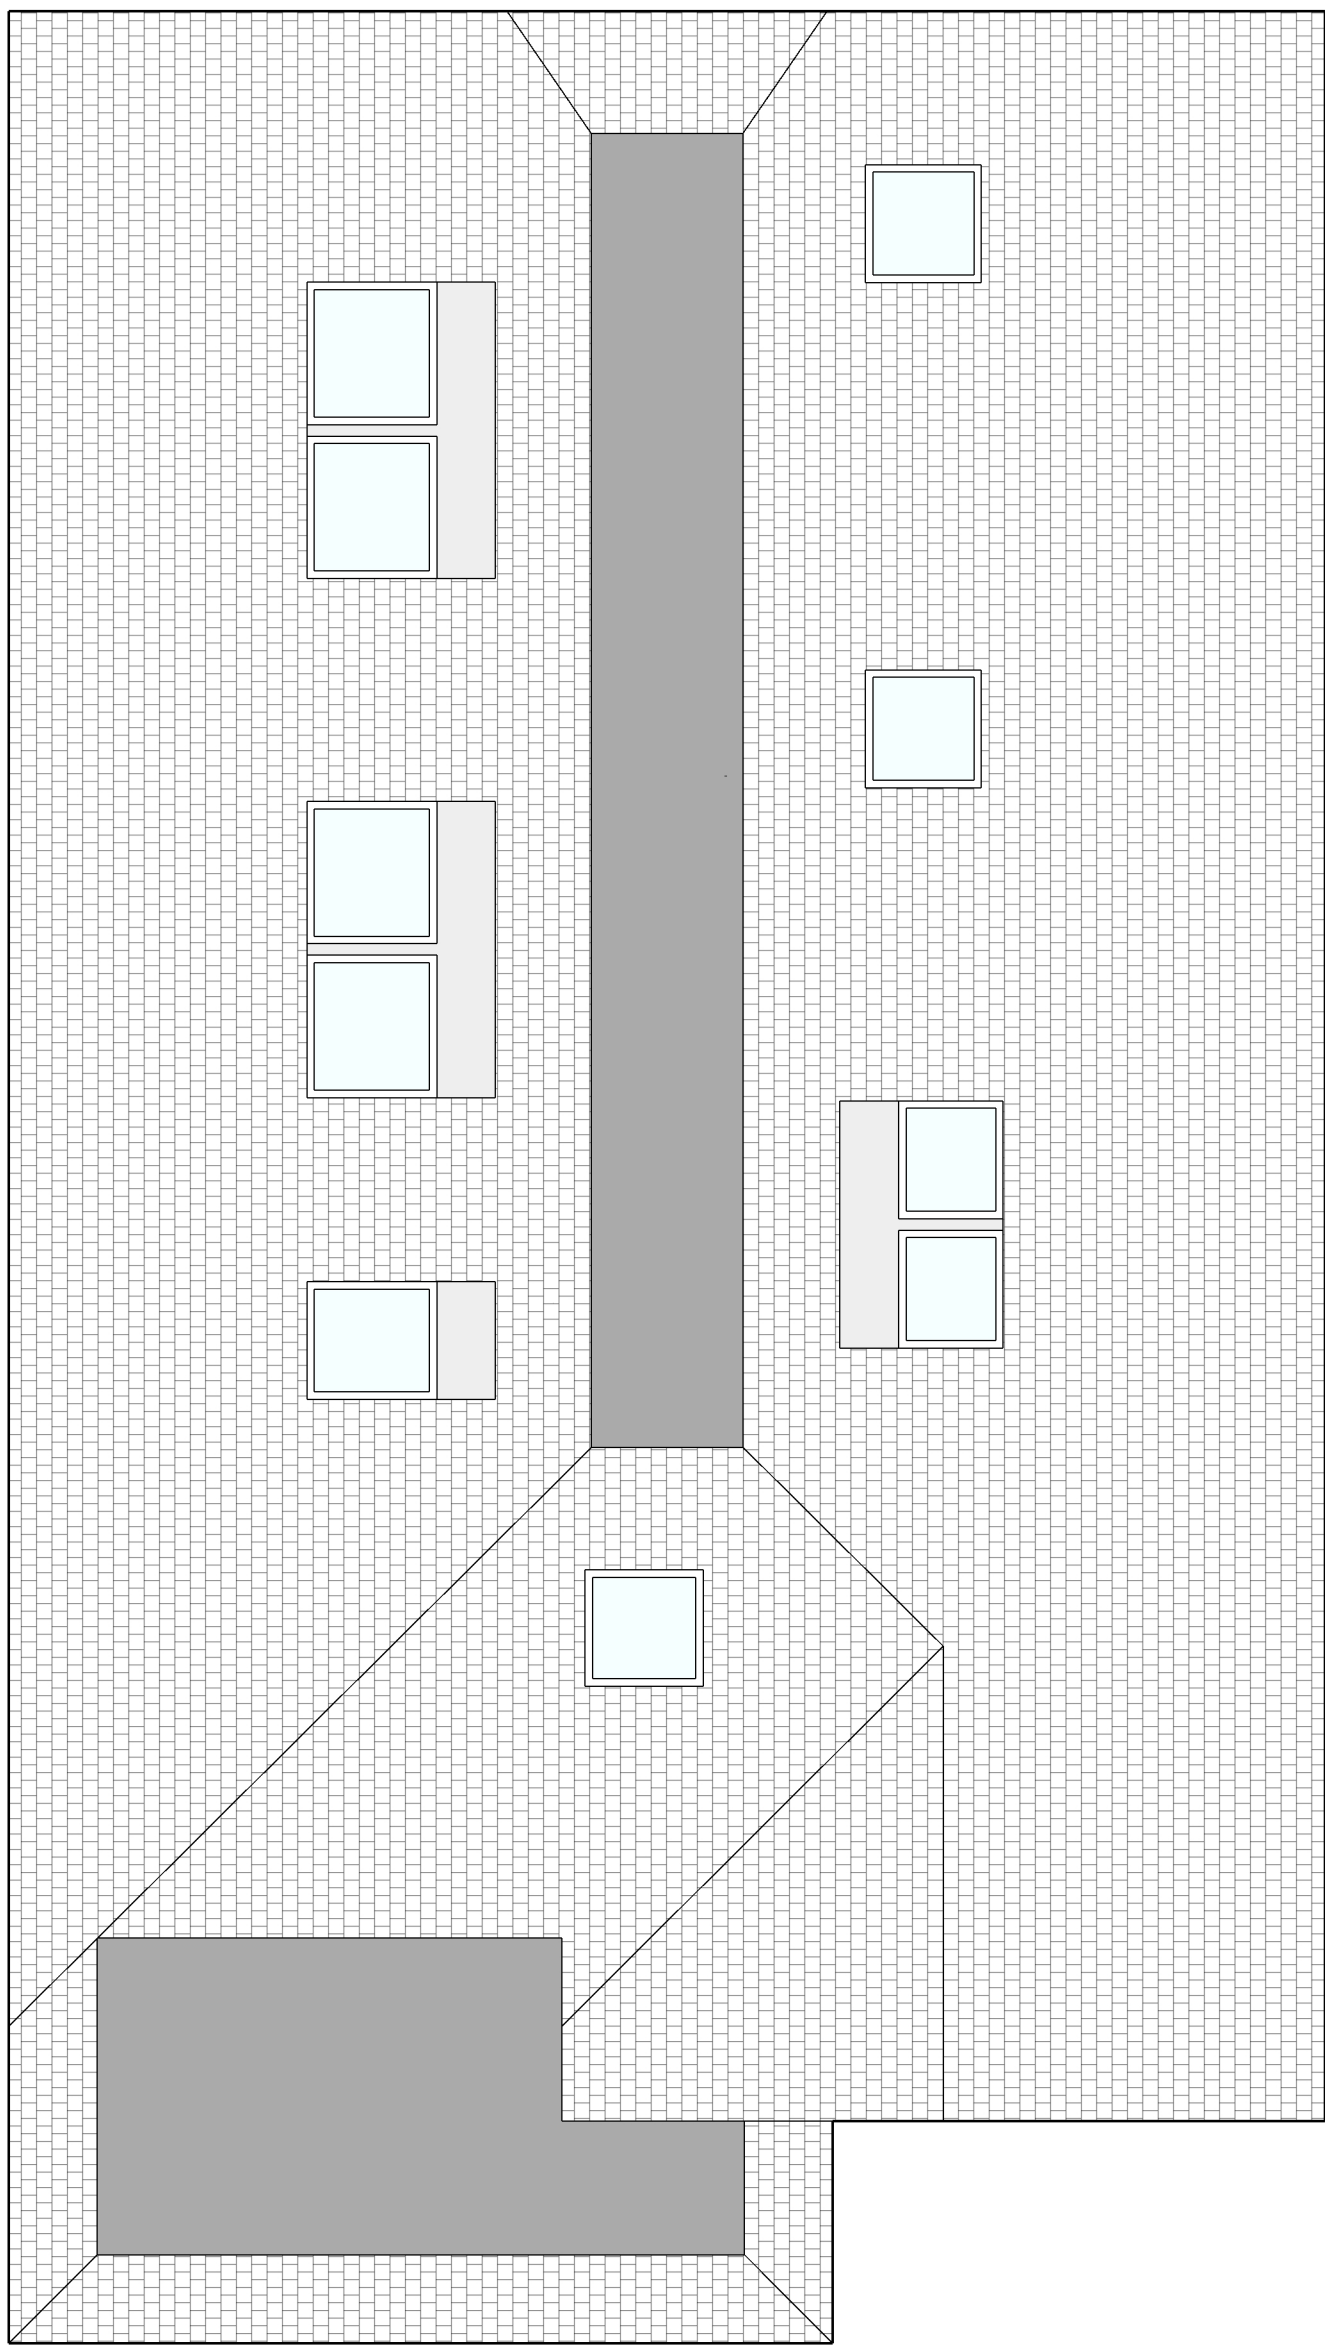

General Notes

1. Dimensions should be scaled for planning purposes only.
2. Details of dimensions and levels to be checked on site by builder prior to commencement of works. Any works commenced prior to all necessary local authority approvals are entirely at the risk of the owner and builder.
3. Structural details are subject to exposure of existing construction and verification by local authority surveyor and any necessary revised details are to be agreed with the local authority surveyor prior to carrying out the affected works.
4. All materials are to be used in accordance with the manufacturers guidelines and all relevant British Standards Codes of Practice & Regulation 7 of building regulations.
5. All works to be carried out in accordance with local authority requirements.

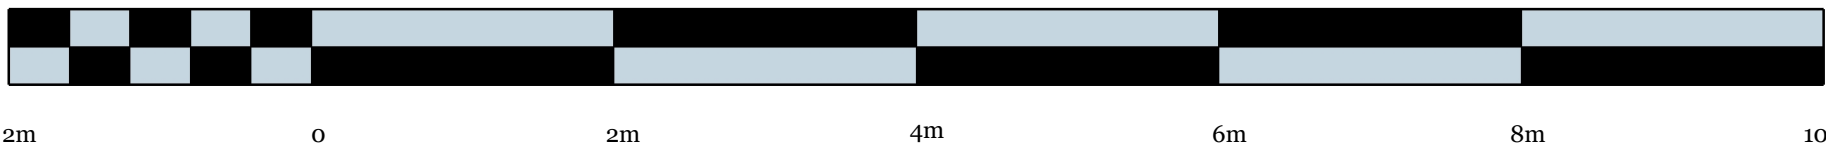

Plan, Roof and Section Layouts

Scale 1:50 @A1



MJ4 Design and Planning
info@mj4construction.com www.mj4construction.com

10 Highdown Way, Ferring, West Sussex Drawing Number MJ4-0035PLAN

REVISIONS

NO		DATE	REVISIONS
1	02/11/20	...	Planning Drawings - Plan, Section and Roof layouts
2	--/--/--	...	
3	--/--/--	...	
4	--/--/--	...	
5	--/--/--	...	

01

A