



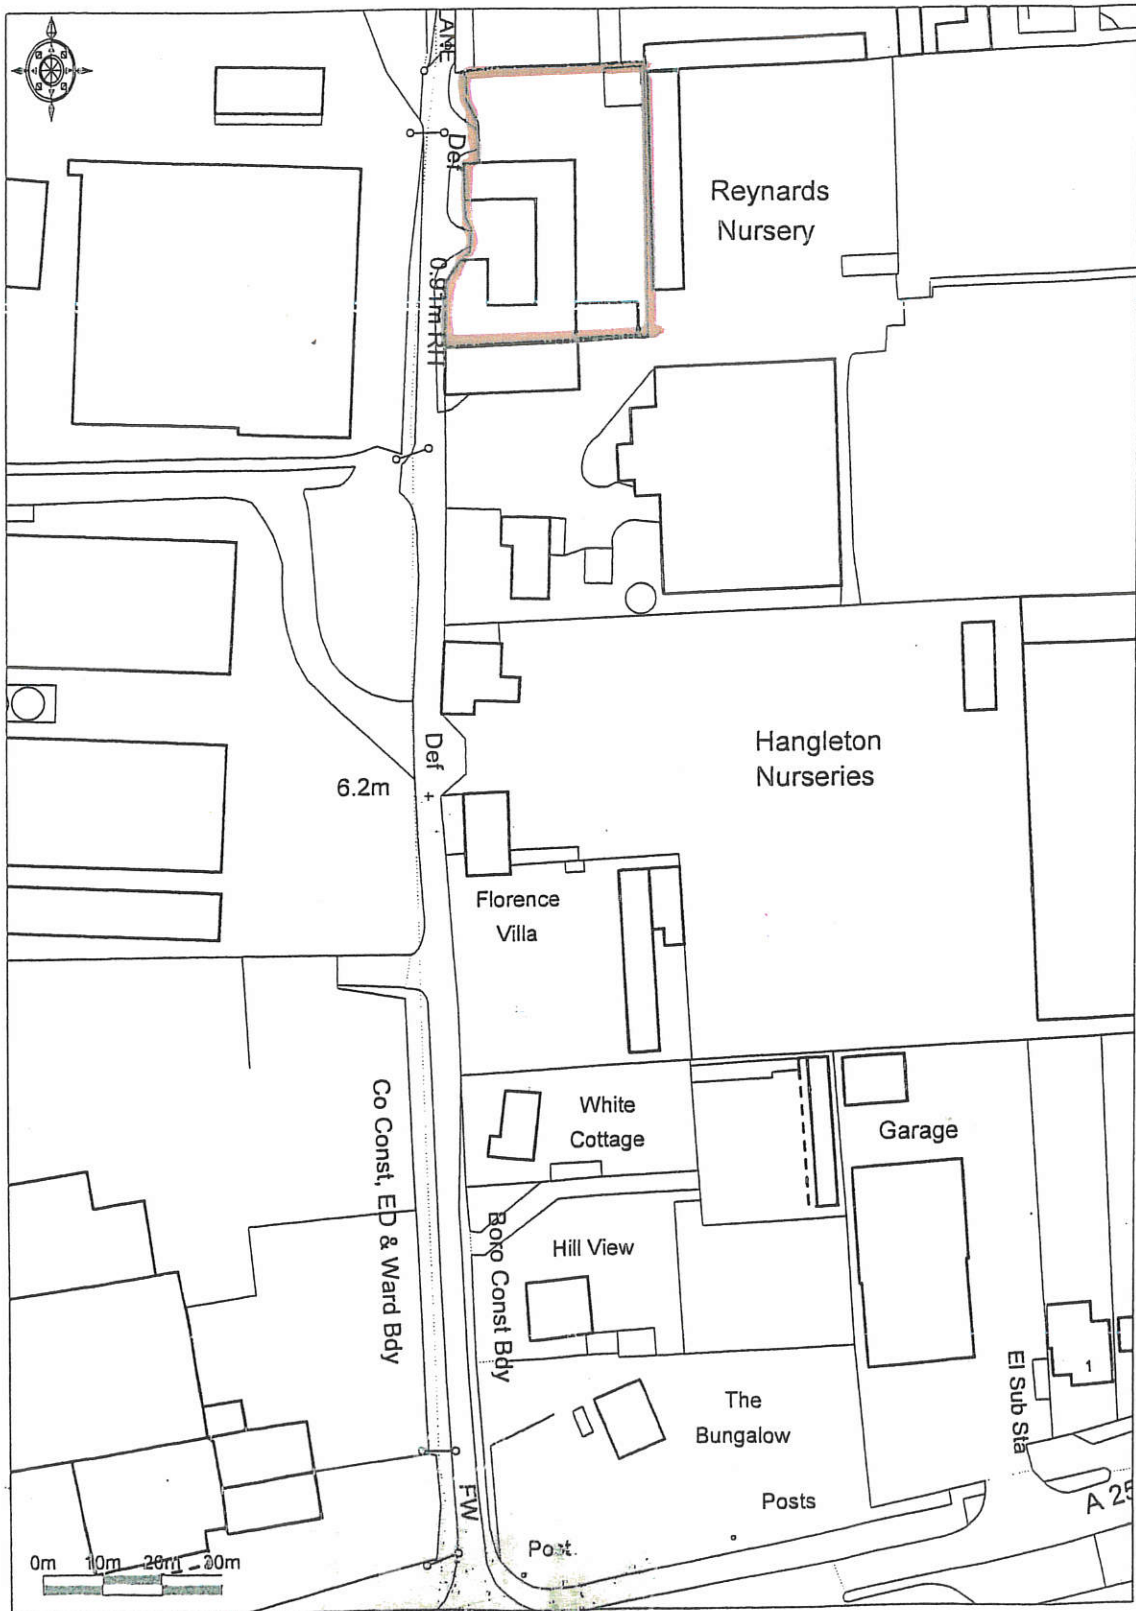

Promap

FG/140/21/CLE  
Residential  
Unit

LOCATION PLAN  
SCALE 1-1250  
AUGUST 2021

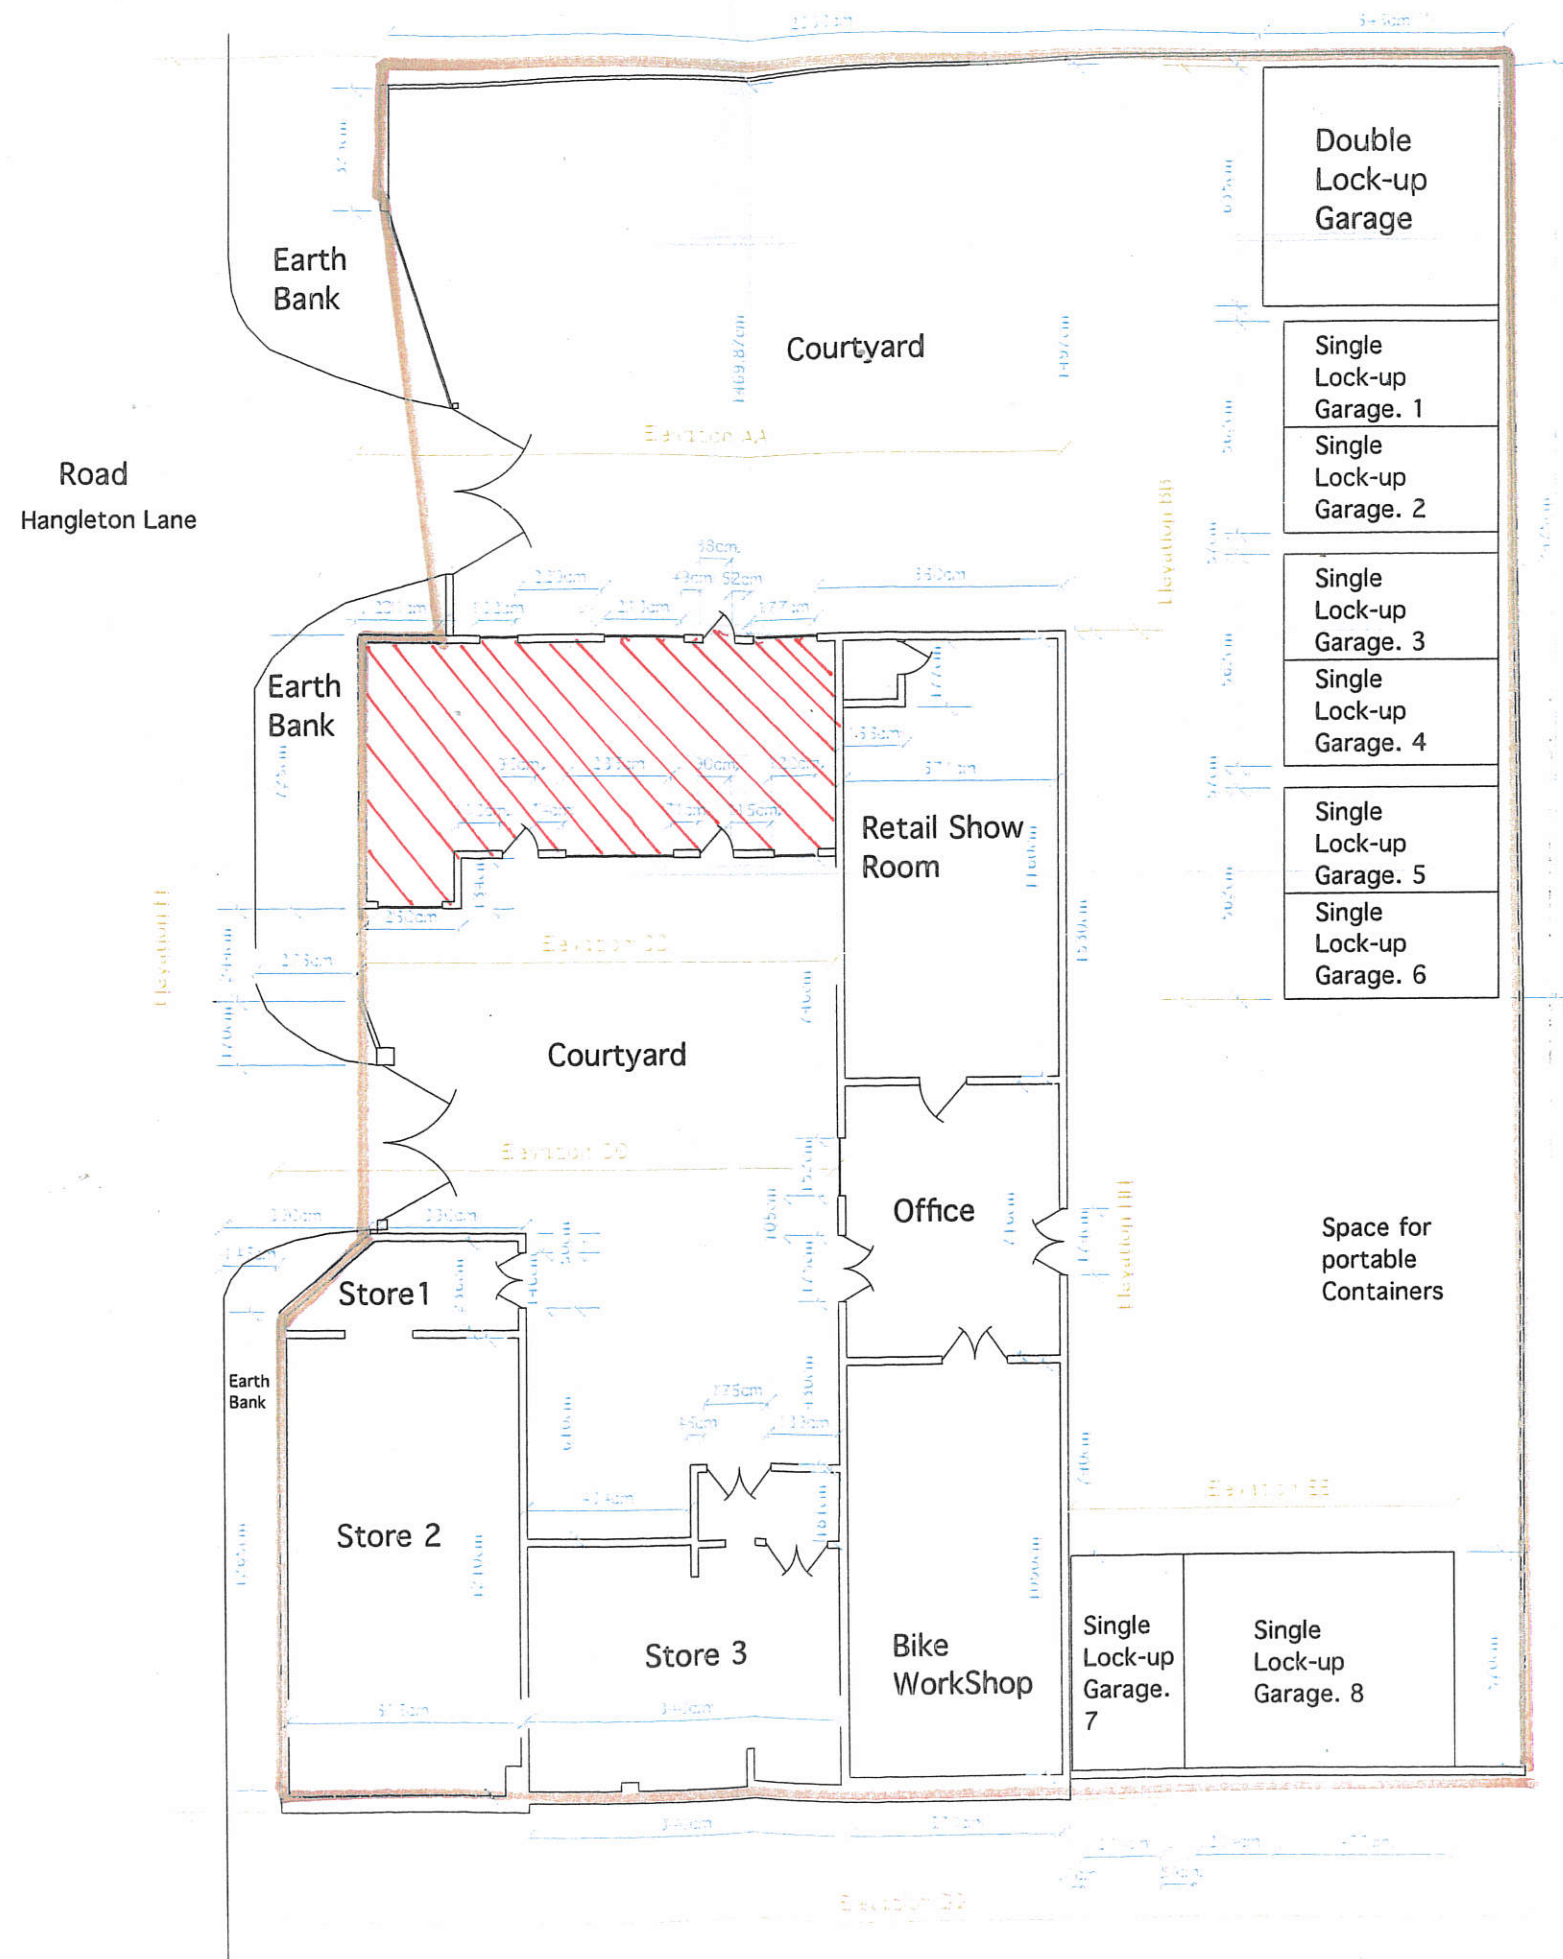

|   |                              |
|---|------------------------------|
| Site / Buildings Known as the Ladydell<br>Site, East Side of Hangleton Lane,<br>Ferring, West Sussex. |                              |
| Scale: 1/200<br>Date: 13/9/12                                                                         | Drawing No:<br>Ladydell: 001 |