


- DO NOT SCALE OFF THIS DRAWING EXCEPT FOR PLANNING PURPOSES
- CHECK ALL DIMENSIONS ON SITE BEFORE ANY WORK IS COMMENCED
- ALL GOODS MATERIALS AND WORKMANSHIP MUST CONFORM WITH CURRENT BUILDING REGULATIONS, BRITISH STANDARDS AND CODES OF PRACTICE
- COPYRIGHT OF THIS DRAWING IS RETAINED BY THE ARCHITECT AND IT MUST NOT BE REPRODUCED WITHOUT WRITTEN CONSENT

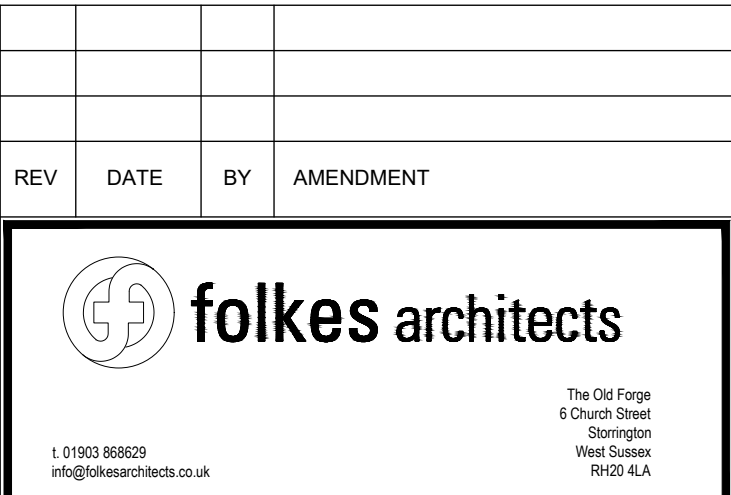

CLIENT Barbara & Derek Rogers			
JOB TITLE 12 Chalet Road Ferring West Sussex BN12 5NY			
DRAWING TITLE Topographic Survey			
DATE OCT 20	SCALE 1:100@A1	DRAWN BY LMZS	
		CHECKED BY DT	
JOB NO. 20062	DRAWING NO. 1.01	REVISION	

