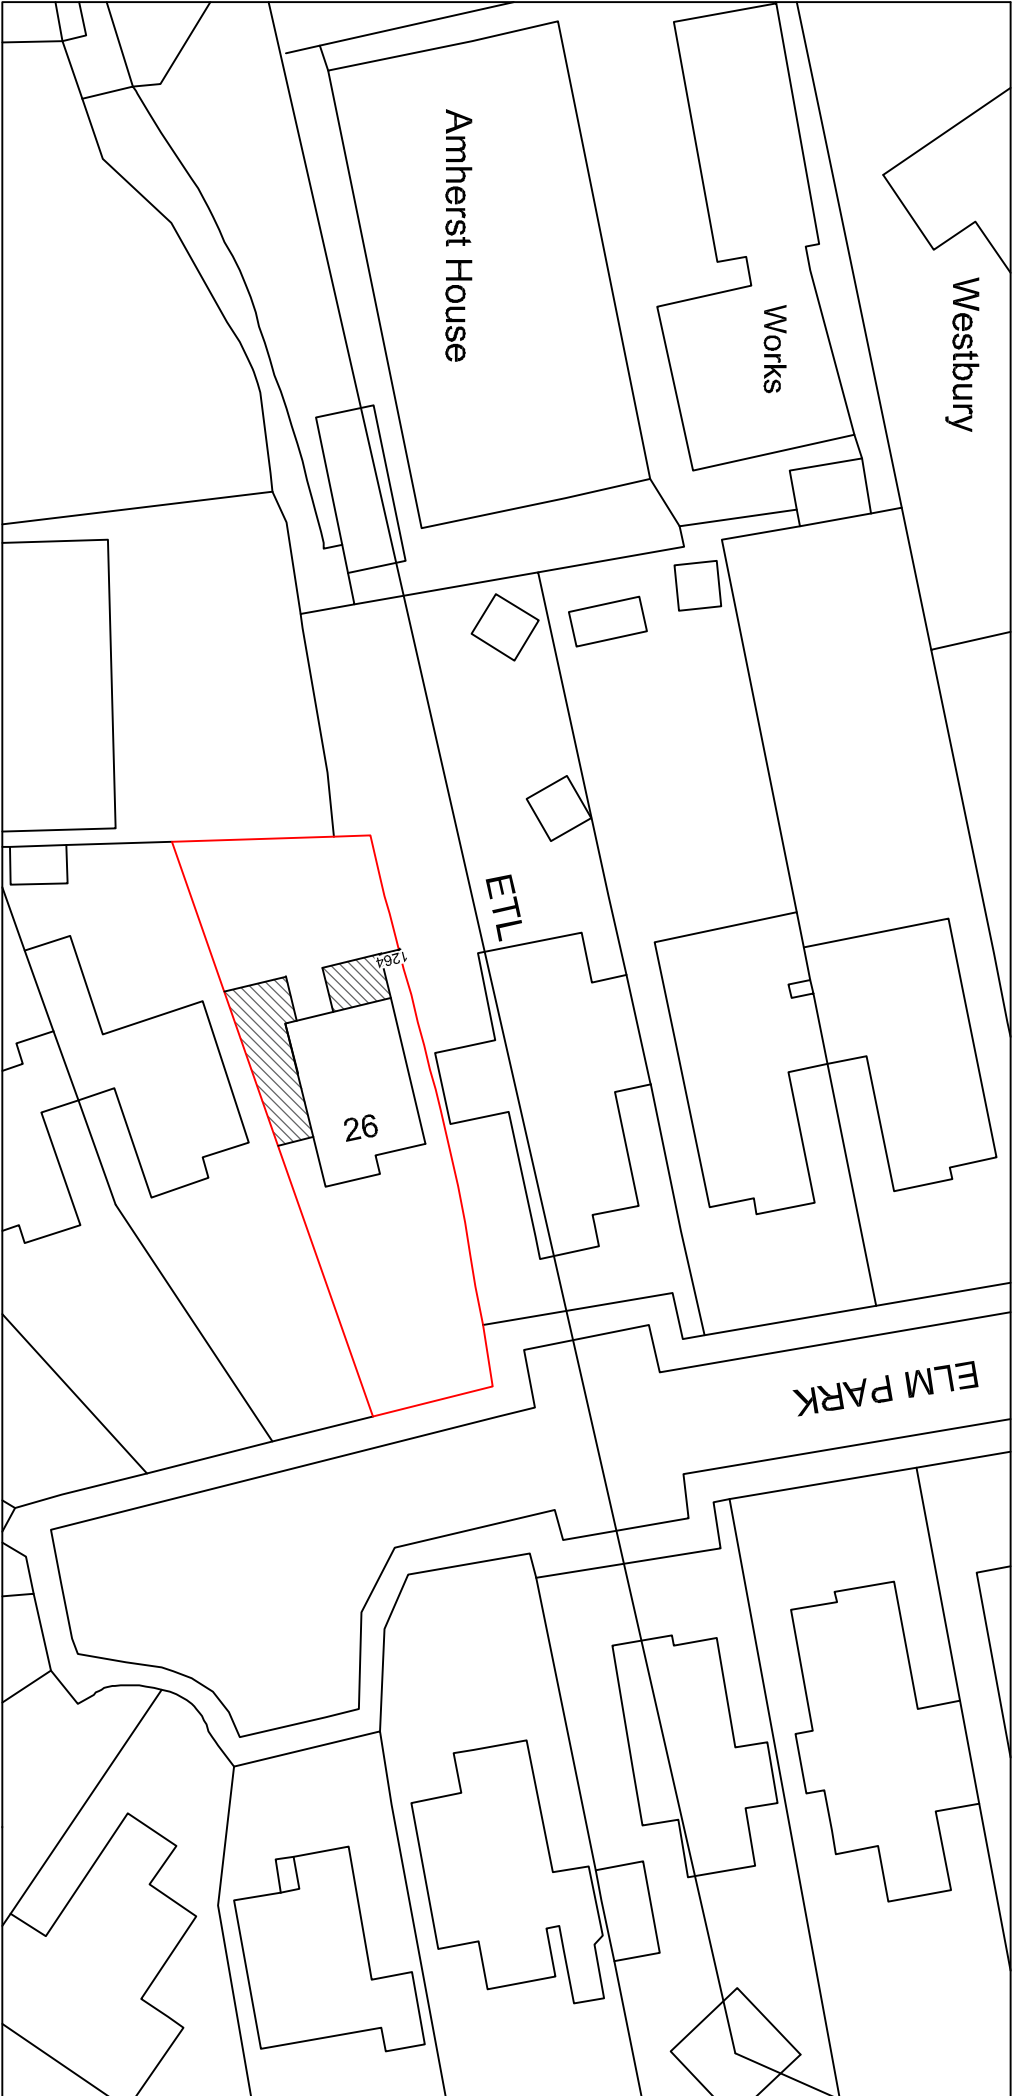


Y o u r H o m e P l a n s L t d B l u n d e n s , S t a n e S t r e e t , C h i c h e s t e r , P O 1 8 0 L E 0 1 2 4 3 7 7 3 8 2 9 j u n e @ y o u r h o m e p l a n s .c o .u k		26 Elm Park Ferring West Sussex BN12 5RW		Block Plan	
Project Number: 26ELM-18		Drawing No: 01			
Date: 17th July 2018					
Drawn By: Your Home Plans Ltd					
Checked By: JEG		Scale: 1:500 A3			