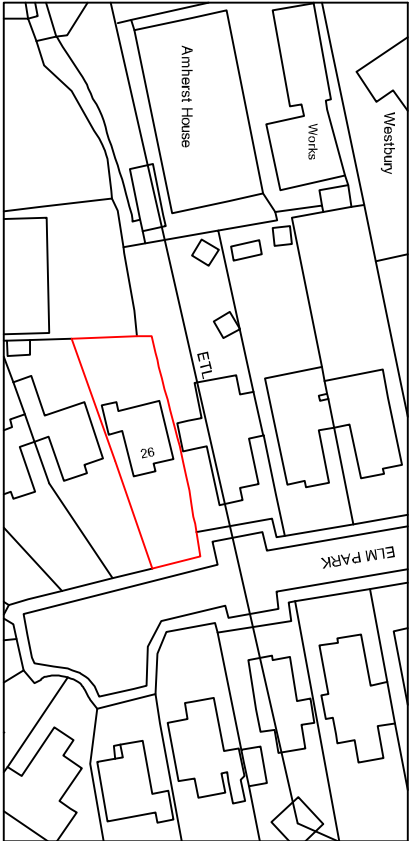


Your Home Plans Ltd Blundens, Stane Street, Chichester, PO18 0LE 01243 773829 june@yourhomeplans.co.uk		26 Elm Park Ferring West Sussex BN12 5RW		Location Map	
Project Number: 26ELM-18		Date: 17th July 2018		Drawing No: 01	
Drawn By: Your Home Plans Ltd		Checked By: JFG		Scale: 1:1250 A4	