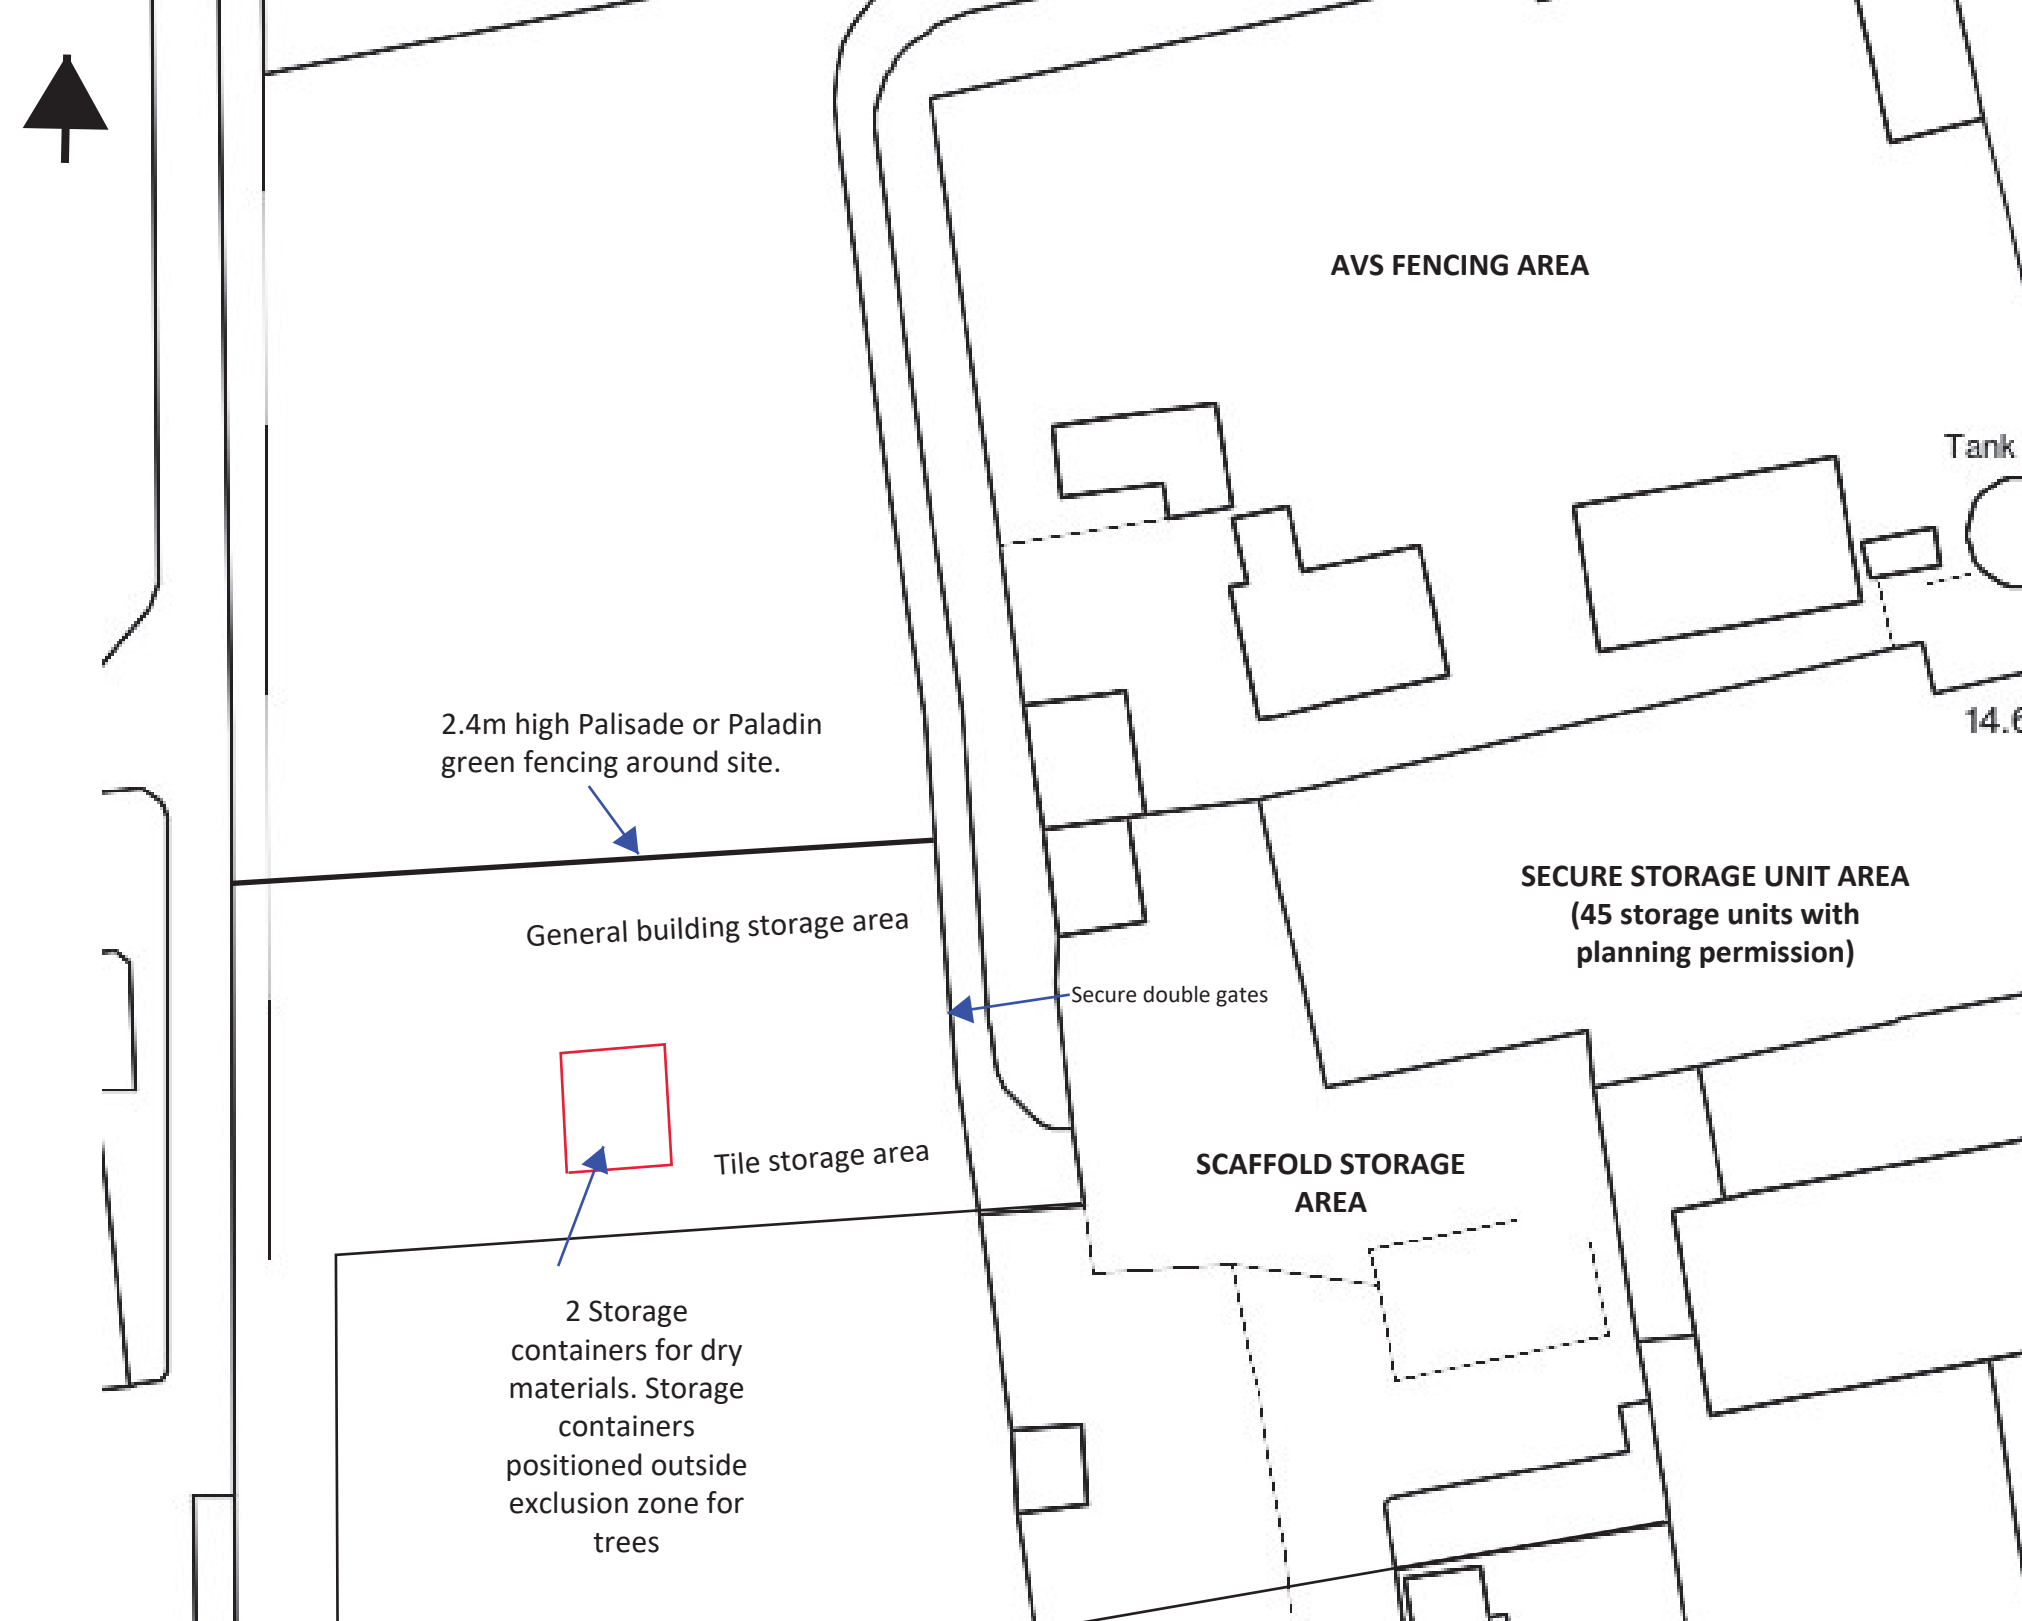


S.Barrett C.Build E, CABE Architectural, Structural & Party Wall Services. bsbpartywalls@yahoo.co.uk 07974 715009	HIGHDOWN -LAND WEST OF FORMER MCINTYRE NURSERY	LAND CHANGE OF USE	CLIENT: Mark Wood DATE: 01.07.2021 DRWG No: BSB/21/888/1/a	A3
--	--	----------------------------------	--	------------------