


AUTHORITY OF IAN SUMNALL BSc MSc MRTPI
DIRECTOR OF PLANNING & ECONOMIC DEVELOPMENT
PURSUANT TO SECTION 47 OF THE COPYRIGHT,
DESIGNS AND PATENTS ACT 1988 ("THE ACT").
UNLESS THE ACT PROVIDED A RELEVANT
EXEMPTION TO COPYRIGHT, THE COPY MUST NOT
BE COPIED WITHOUT THE PRIOR PERMISSION
OF THE COPYRIGHT OWNER.

Scale 1:1250

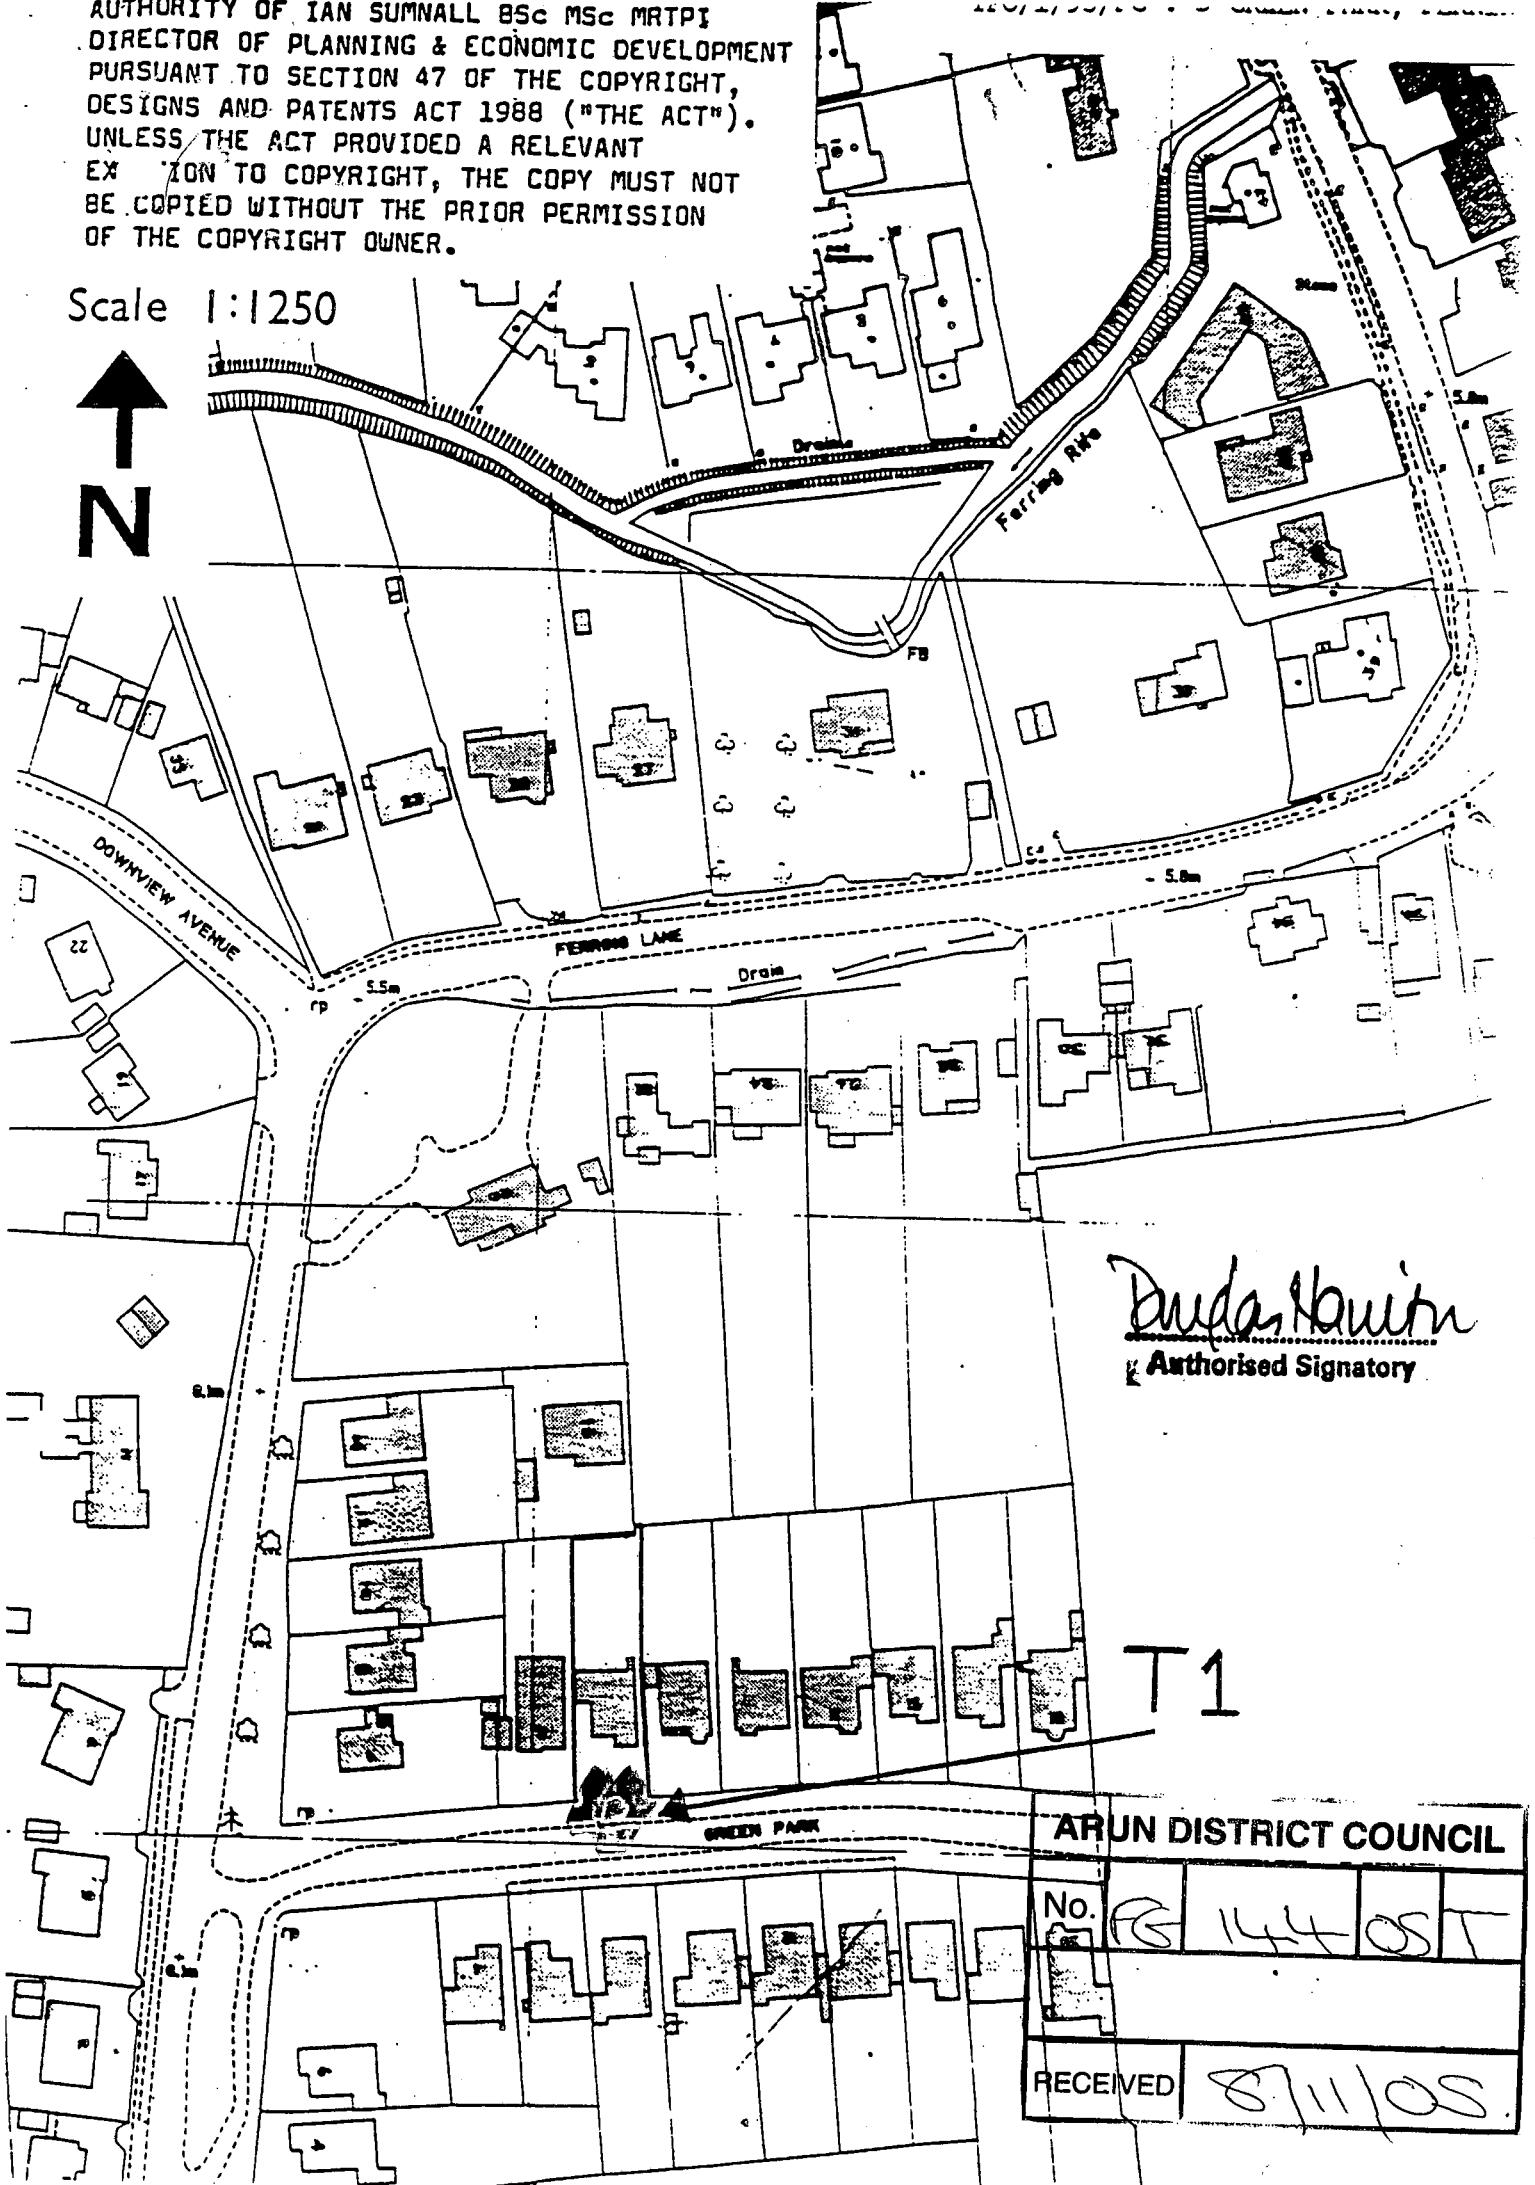

David Hovish
Authorised Signatory

T1

ARUN DISTRICT COUNCIL

No.	FG 144 OST
RECEIVED	8/11/05