



Notes:


Application site indicated thus: 

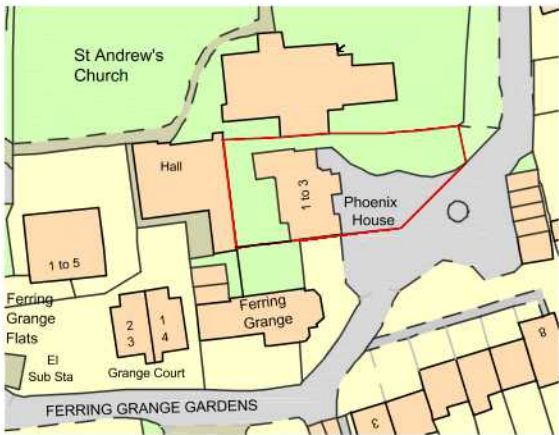

Location Plan  
0 10m 50m 100m  
scale 1:1250

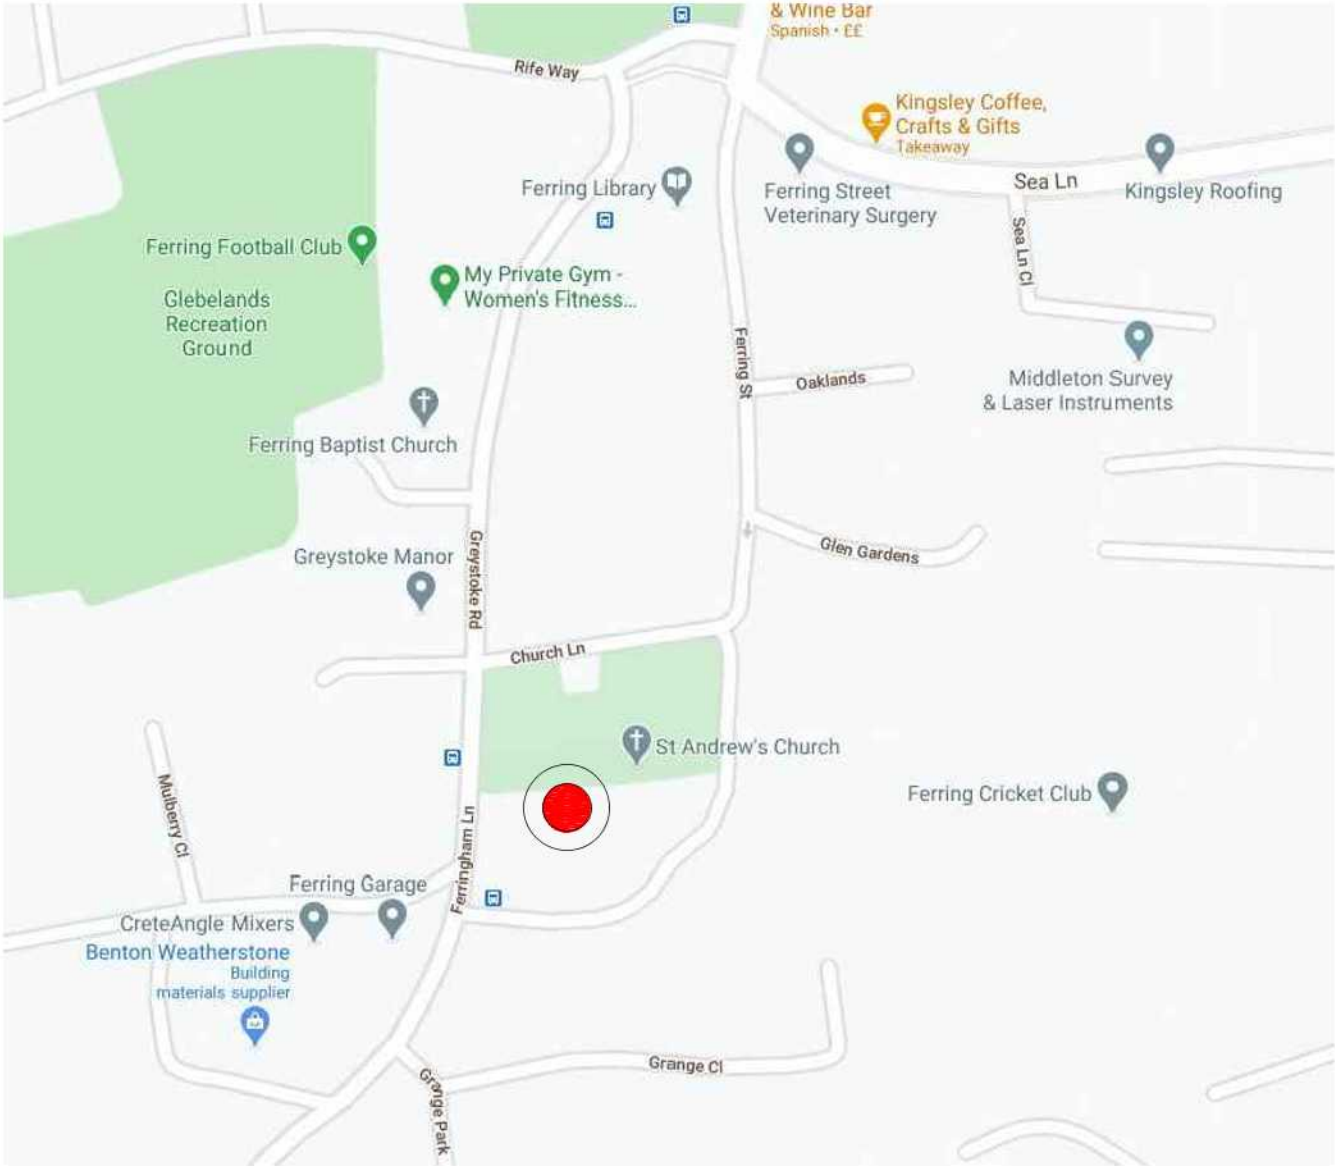

Orientation Plan  
Not to Scale

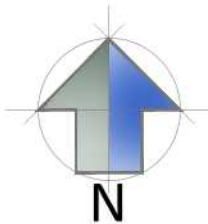

E: Cre8tivelines@outlook.com M:07500181917  
No.2 Old School, Old School Lane, Fittleworth, RH20 1JZ

THESE DRAWINGS ARE FOR PLANNING PERMISSION ONLY.  
ALL MEASUREMENTS TO BE TAKEN ON SITE FOR BUILDING WORKS.

|                                     |                                      |                                     |     |      |
|-------------------------------------|--------------------------------------|-------------------------------------|-----|------|
| PROJECT No.1 , Morton               | DRAWING NO. 1467-P001                | SCALE 1:1250 @ A3                   | 27  | A    |
| ADDRESS No.1 Ferring Grange Gardens | DRAWING TITLE Location & Orientation | DRAWN BY CRE8TIVE LINES - ROZ NOWAK | Oct | 2020 |