



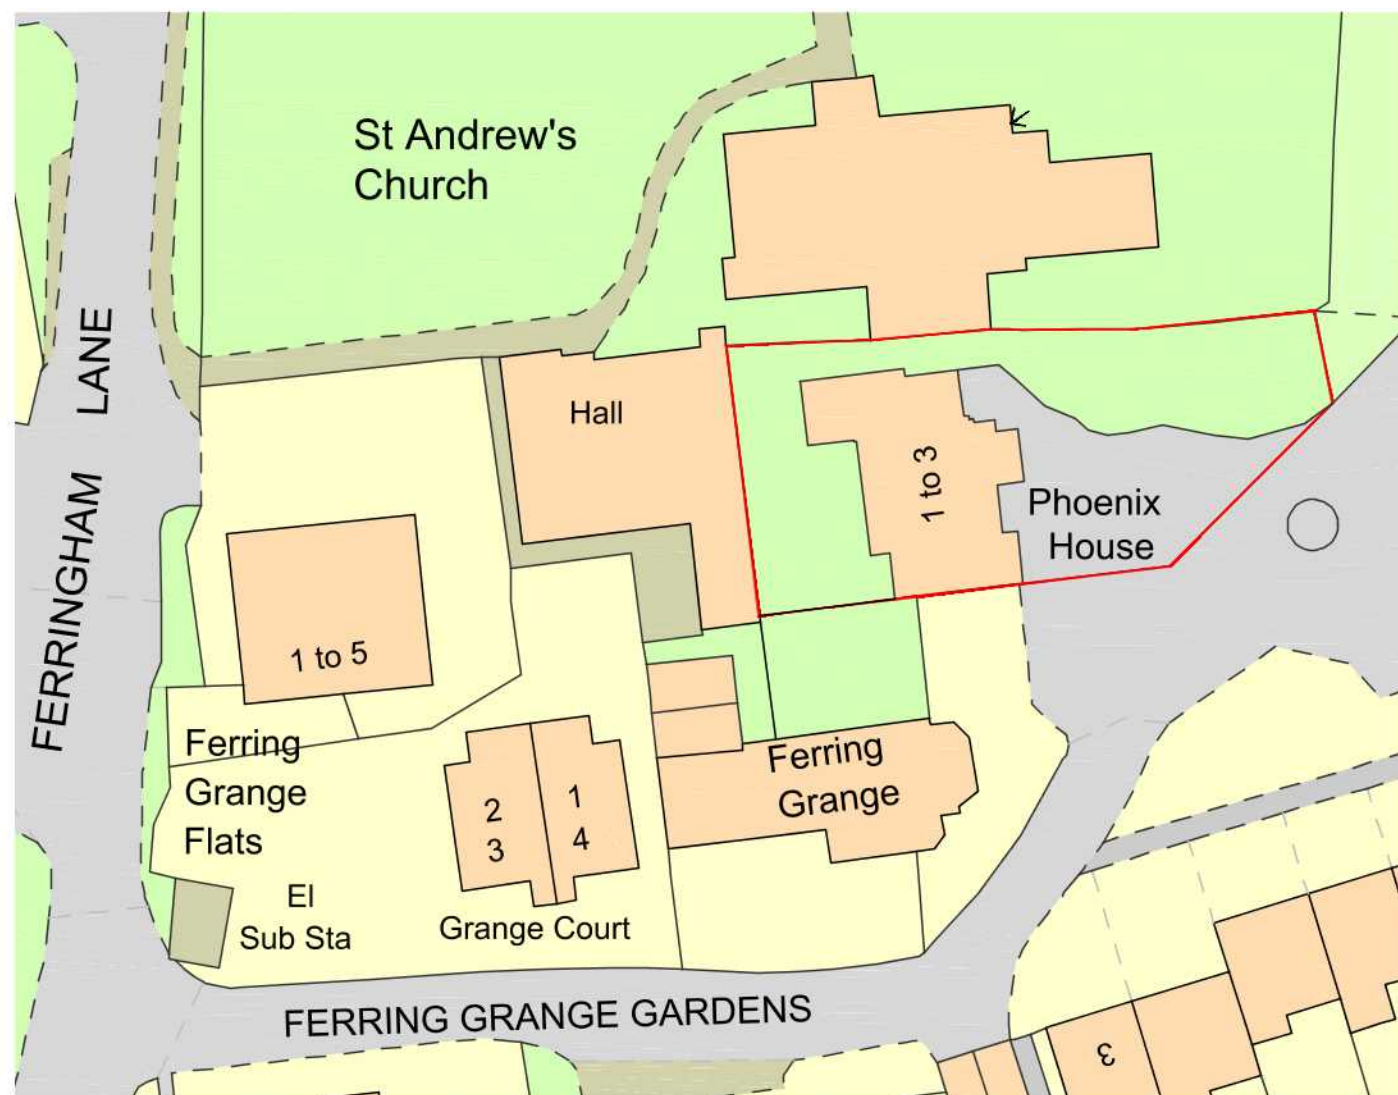

Existing Block Plan

0 5m 10m 25m 50m
scale 1:500

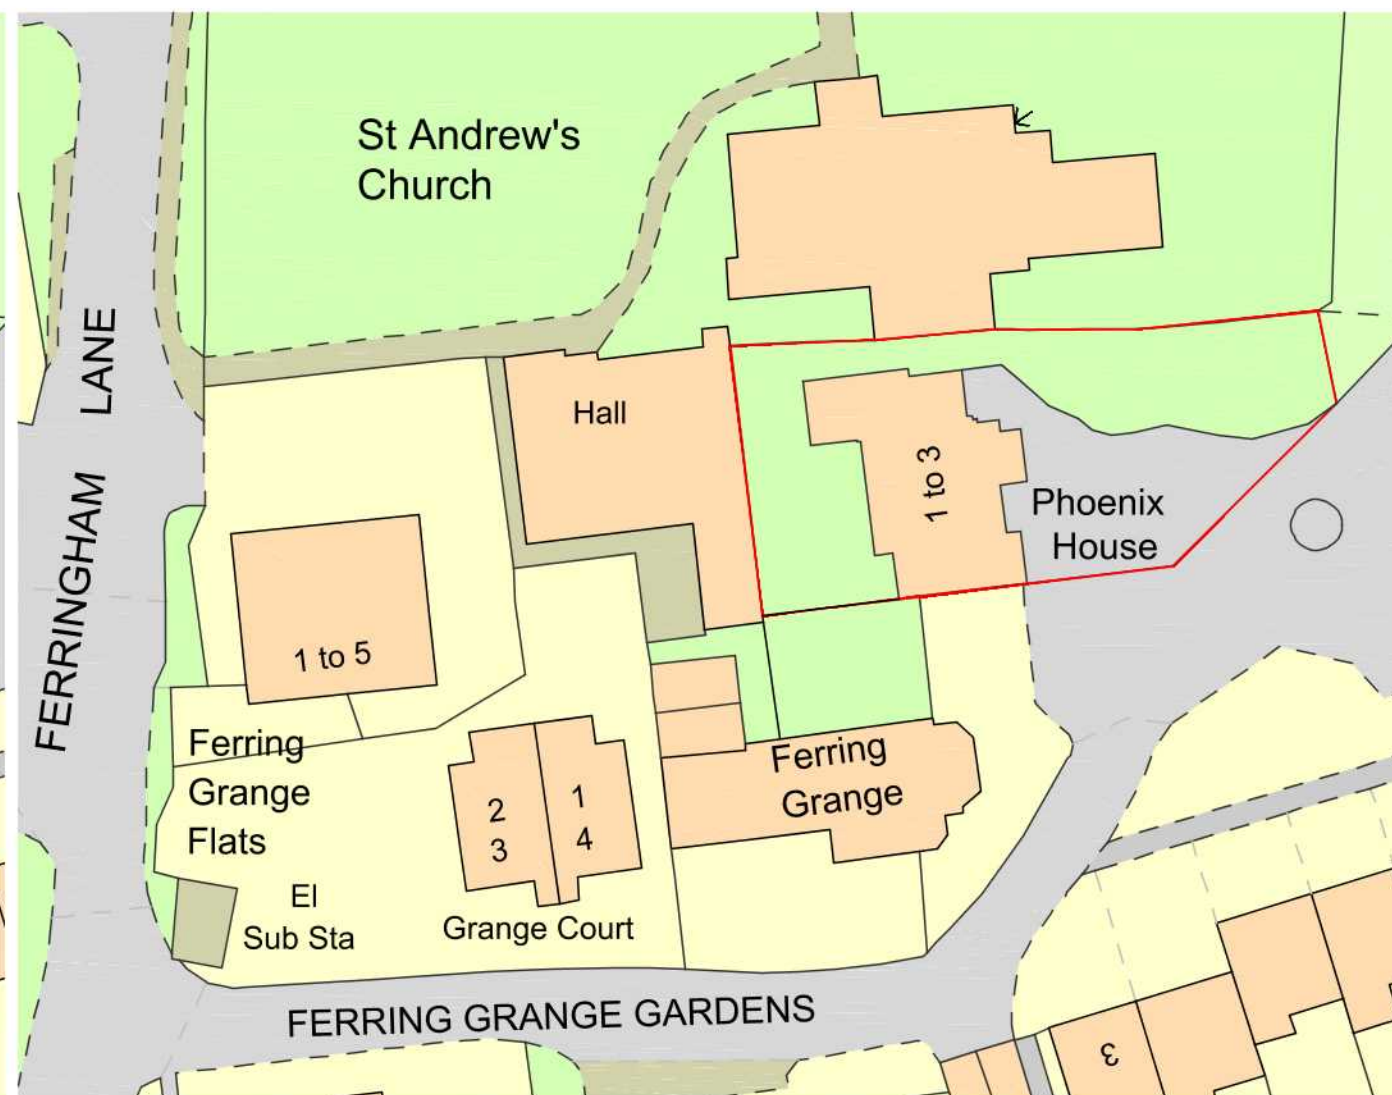

Proposed Block Plan

0 5m 10m 25m 50m
scale 1:500



PROJECT No.1 , Morton

DRAWING NO. 1467-P002

SCALE 1:500 @ A3

27

A

ADDRESS
No.1 Ferring Grange
Gardens

DRAWING TITLE
Existing & Proposed
Block Plans

DRAWN BY

CRE8TIVE LINES - ROZ NOWAK

Oct

2020



E: Cre8tivelines@outlook.com

M:07500181917

No.2 Old School, Old School Lane, Fittleworth, RH20 1JZ

THESE DRAWINGS ARE FOR PLANNING PERMISSION ONLY.
ALL MEASUREMENTS TO BE TAKEN ON SITE FOR BUILDING
WORKS.