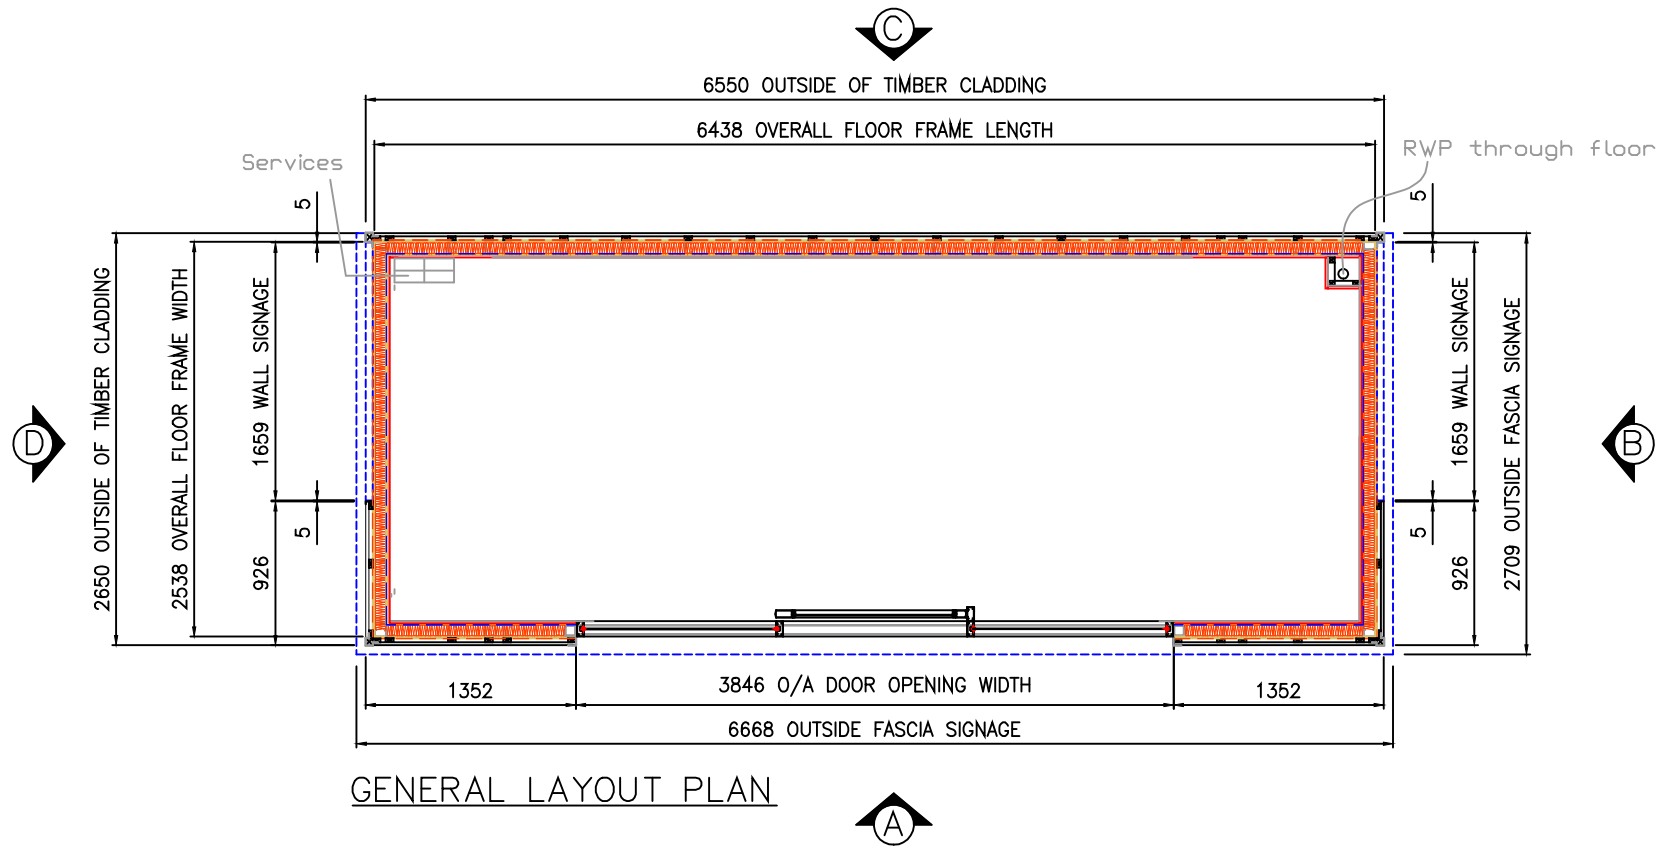


GENERAL LAYOUT PLAN

SPECIFICATION – ASDAS PROTOTYPE

Building size: 6.6mx2.6m
Structural Ceiling Height: 2.177m
Roof Pitch: MONO PITCH

Roof Construction:
PROTAN PERMANENT ROOFING MEMBRANE – RAL 7040 ON 15mm T&G OSB OVER TR31 50mm RIGID INSULATION FIXED TO STEEL C SECTION ROOF PANEL WITH CEILING JOISTS AT APPROX 400mm CTRS WITH 50mm ROCKWOOL INSULATION LAID BETWEEN.

Ceiling Finish:
LINED INTERNALLY WITH WHITE 15mm VINYL FACED MEGADECO C/W STANDARD WHITE TWO PART PLASTIC KNOCK IN SECTIONS.

Cornice:
WHITE PLASTIC (INTERLINK) TYPE CORNISE

Rainwater Goods:
50mm BLACK PVC-U DOWN PIPE. DRAINAGE SOCK OUTLET C/W LEAF GUARD TO SUIT. ALL JOINTS AND CONNECTIONS TO BE SOLEVANT WELDED

Floor Construction:
18mm T&G FLOORING GRADE PLYWOOD OVER STEEL FABRICATED FLOOR FRAME WITH FLOOR JOISTS AT APPROX 300mm CTRS 2 LAYERS OF FOILTHERM INSULATION LAID BETWEEN JOISTS.

External Walls:
18-20mm LARCH TIMBER CLADDING FIXED TO TANALISED 25x50mm TIMBER BATTENS ON 1 LAYER OF BREATHER MEMBRANE (BS5250) OVER 11mm OSB BOARD
FIXED TO STEEL C SECTION WALL PANELS WITH STUD UPRIGHTS AT APPROX 400mm CTRS WITH 70mm ROCKWOOL INSULATION PACKED BETWEEN.

Wall internal finish:
LINED INTERNALLY WITH CREAM 15mm VINYL FACED PLASTERBOARD C/W CREAM STANDARD KNOCK IN SECTIONS AND J MOULDS OVER 11mm OSB BOARDS ON THERMASHEET FIXED TO STEEL C SECTION WALL FRAME UPRIGHTS.

Skirting:
FITTED BY OTHERS

External Entrance Doors:
ALUMINIUM DOORSET WITH FIXED SIDE SCREENS AND AUTOMATIC SLIDING DOOR – RAL 7044

Floor Covering:
Tarkett Vylon Plus 2.0mm sheet vinyl – Colour: 534 Charcoal
All joints welded using weldrod – Colour to be suitably matched.

External Trim Colours:
TYPE A = POWDER COATED – RAL 7040
TYPE B = POWDER COATED – RAL 7040
TYPE C = POWDER COATED – RAL 7044
TYPE D = POWDER COATED– RAL 7044
TYPE E = POWDER COATED– RAL 7044
TYPE F = POWDER COATED – RAL 7044
TYPE G = POWDER COATED– RAL 7044
TYPE H = POWDER COATED – RAL 7044
TYPE L = POWDER COATED – RAL 7044
TYPE M = POWDER COATED – RAL 7044
TYPE N = GALVANISED STEEL

C1 DA

Rev	By	Date	Description	Chkd

PREMIER INTERLINK
WACO UK LTD

HEAD OFFICE
CATFOSS LANE, BRANDESBURTON, DRIFFIELD
EAST YORKSHIRE Y025 8EJ
Telephone: (01964) 545000 Fax: (01964) 545001
email: sales@waco.co.uk internet: www.waco.co.uk

Status	Layout
Client	Asda
Project	Slimline Kiosk
Title	General Layout

Scale (at A3)	Drawn	Date:	Checked
1: 50	JM	19.12.17	CHECKED

Drawing No.	Rev
Asda_STD_003	00

ARUN DISTRICT COUNCIL A/78/18/PL