



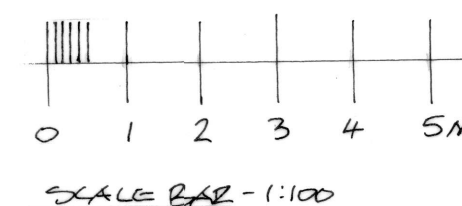


WEST ELEVATION 1:100

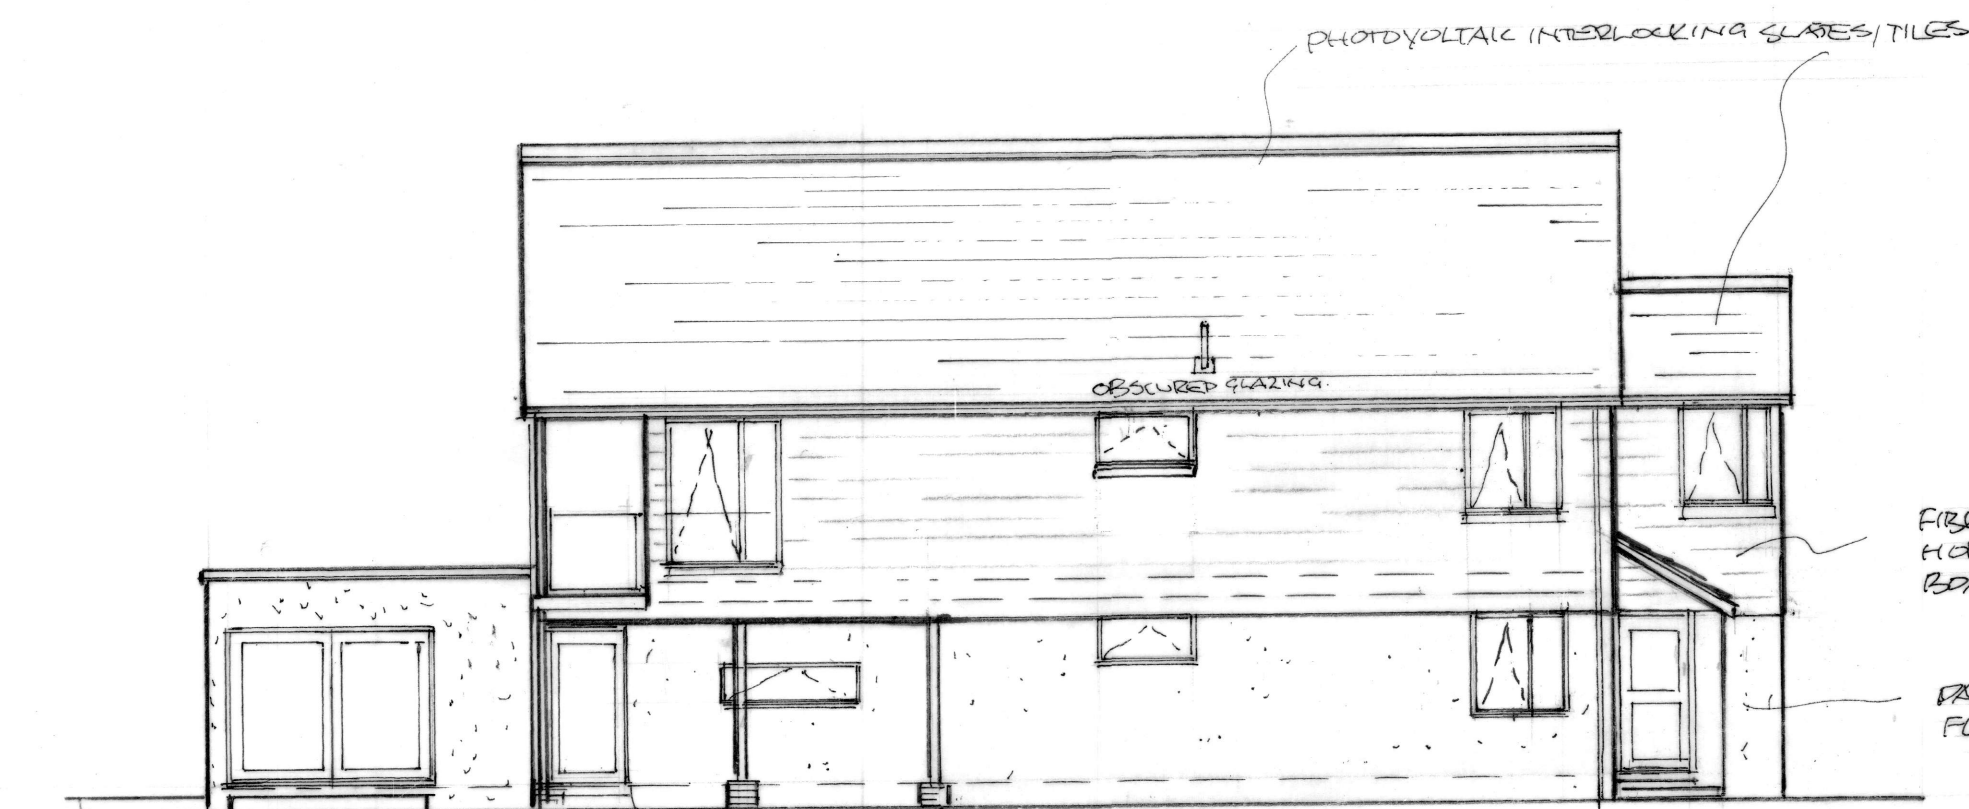

NORTH ELEVATION 1:100



EAST ELEVATION 1:100

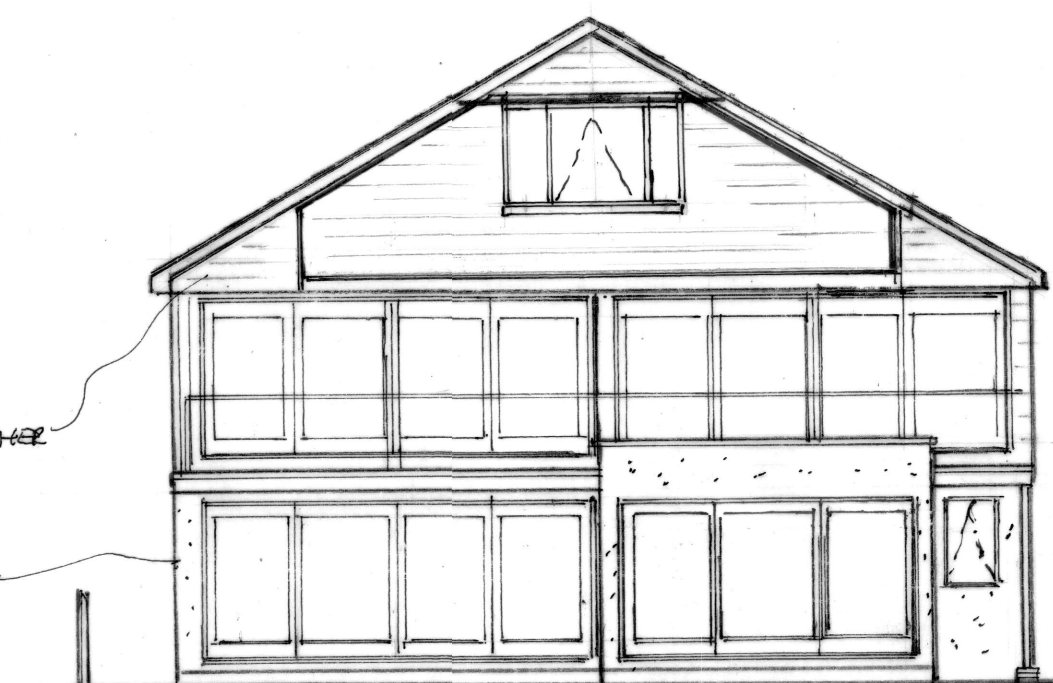

SOUTH ELEVATION 1:100

PROJECT:
REPLACEMENT DWELLING:
31, SOUTH DRIVE
FERRING.
WORTHING
WEST SUSSEX

DRWG. TITLE:
PROPOSED ELEVATIONS

CLIENTS:
MR & MRS. S. ASH.

COPYRIGHT
GRAHAM ASKEW/ARLIS
5, HURSTON GROVE
STORINGTON.
WEST SUSSEX. RH20 4HD
- CHARTERED BLDG SURVEYOR

SCALE
1 TO 100

DATE:
18th NOVEMBER 2013

DRWG. NO.
2014/27/21

REV.