


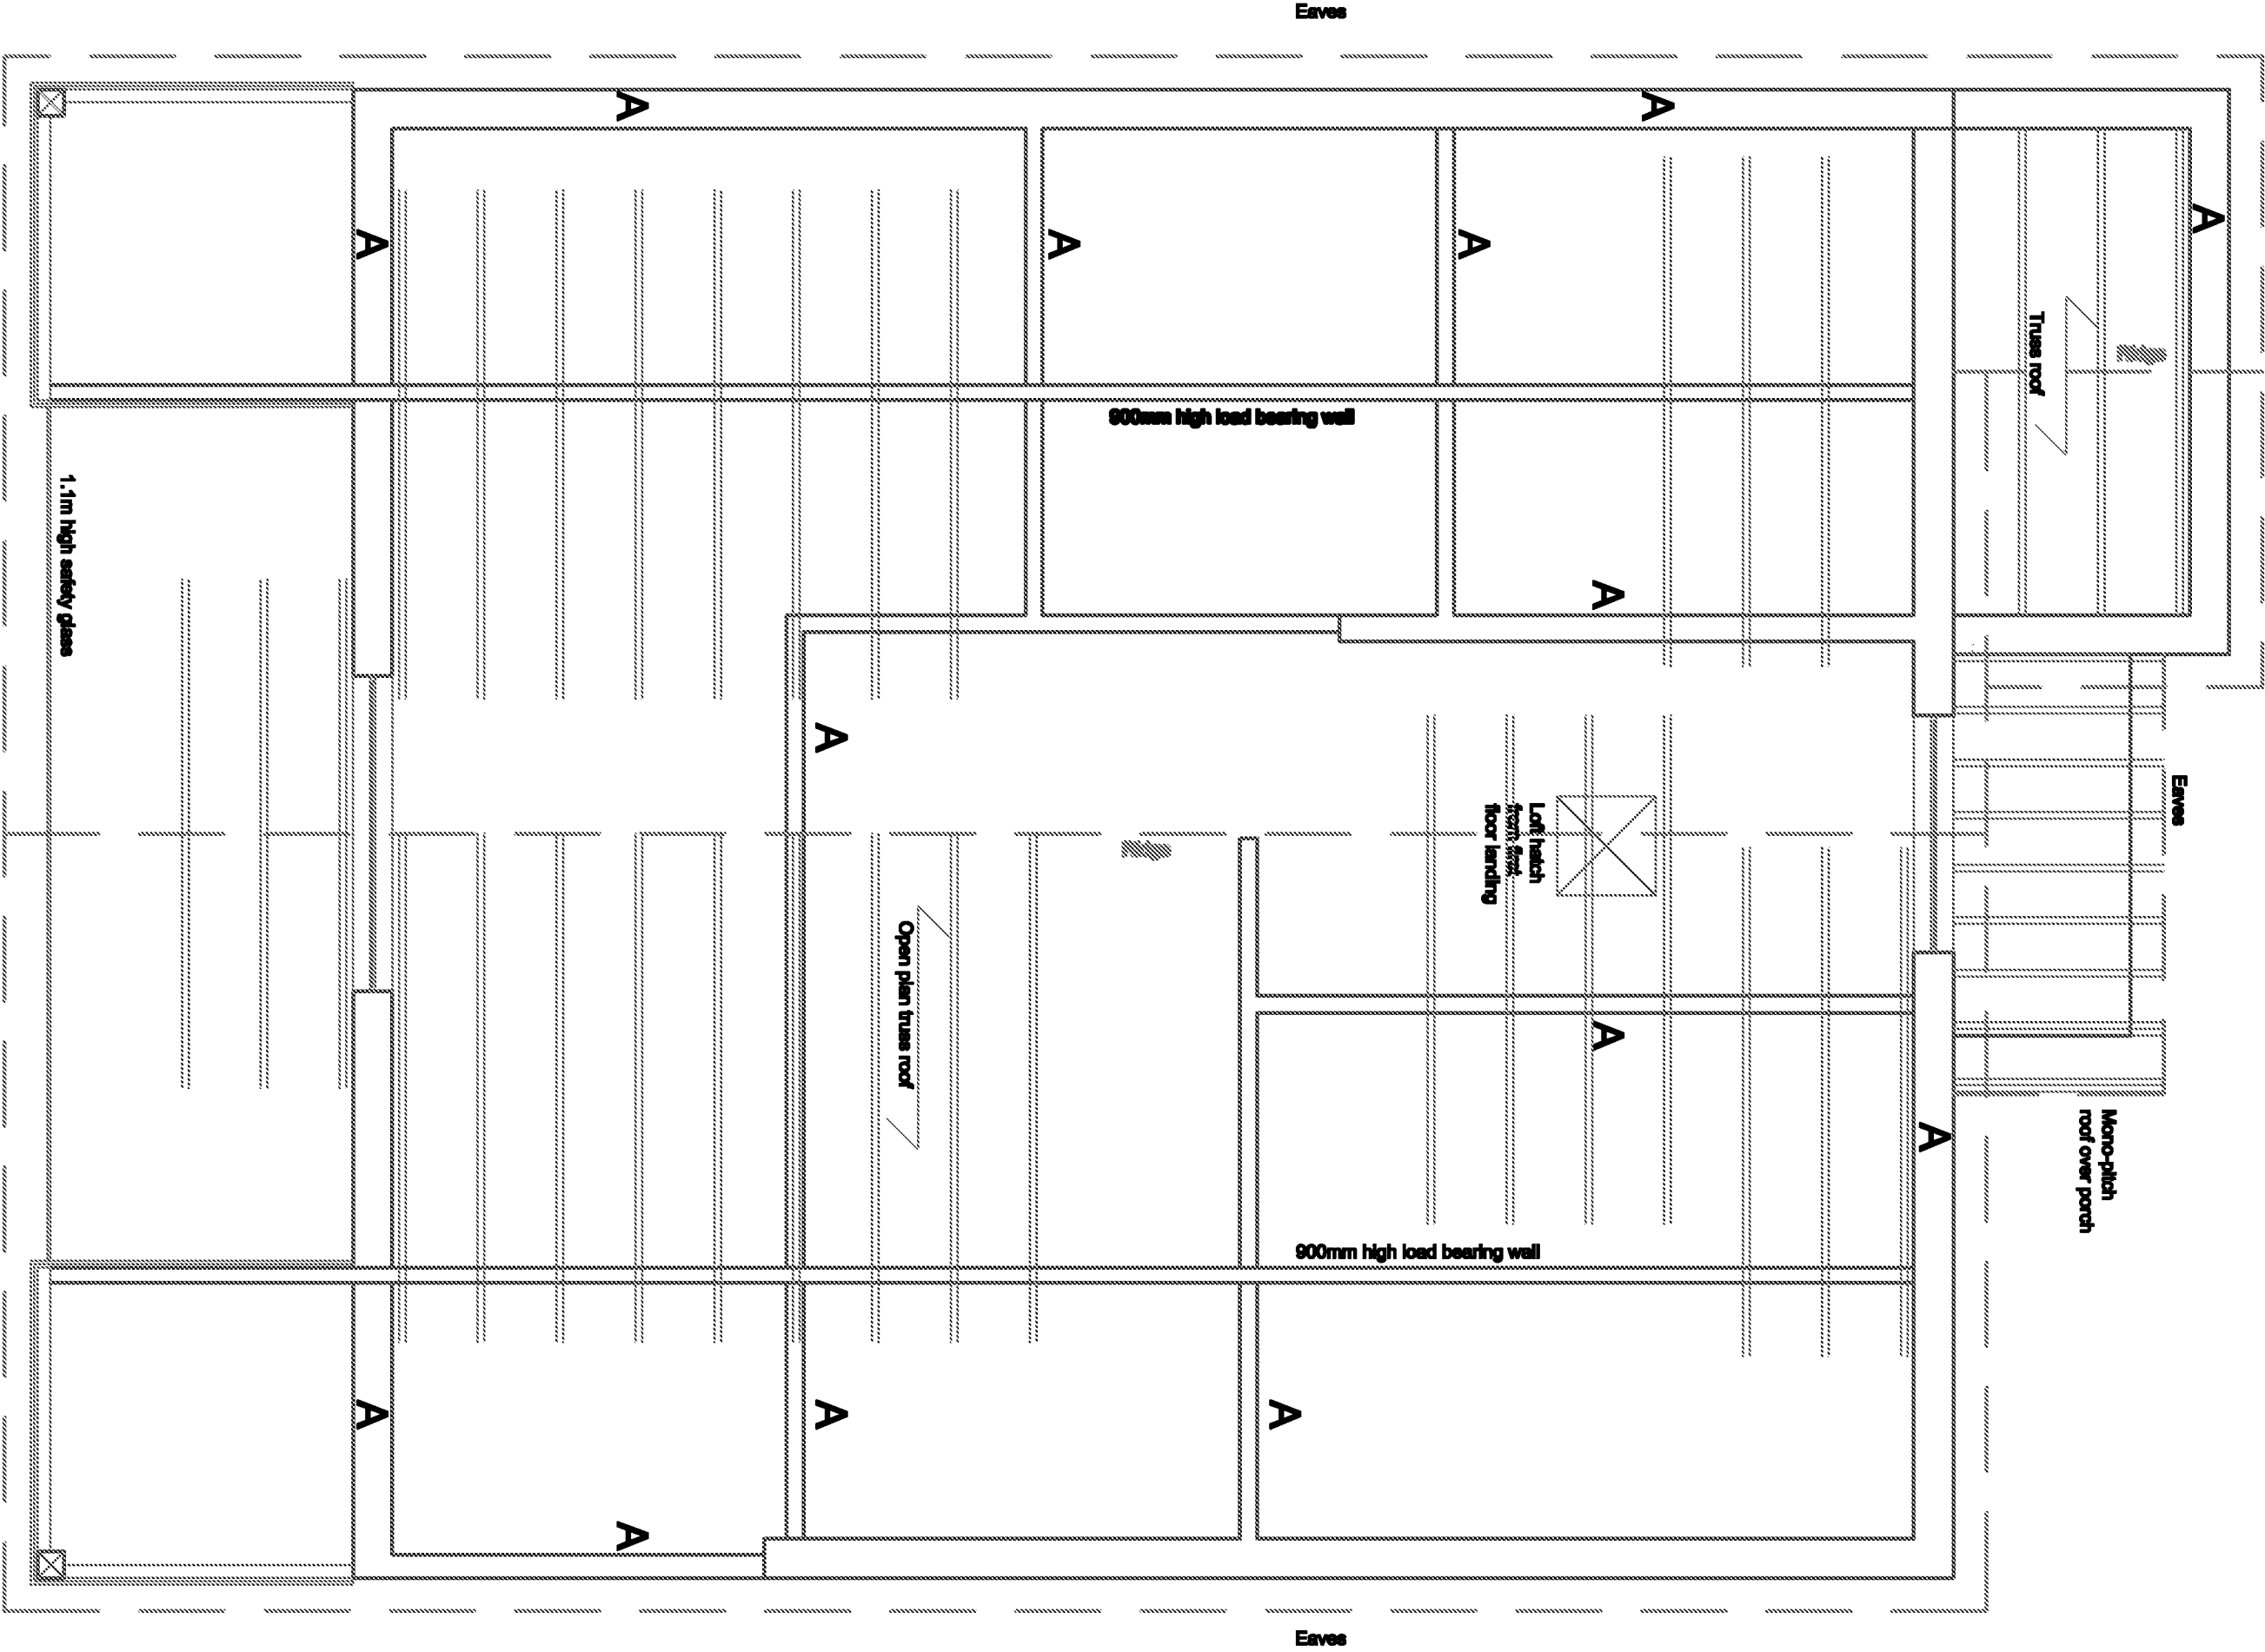

A: denotes location of first floor
load-bearing walls.

Date	Revisions
A 02.12.19	Minor fenestration alteration.

Copyright:

Graham Askew
Chartered Building Surveyor
Principal, Graham Askew Architects
Bay Tree College,
16 Bay Tree Drive,
Hurdon Lane, Hurdon,
West Sussex, BN12 4DQ.
Tel/Fax: (01323) 742261
email: askewsurveyors@btinternet.com

Client
Mr & Mrs S Ash

Job Title
**31 South Drive
Ferring
Worthing
West Sussex
BN12 5QU**


Drawing Title
**Replacement dwelling
Roof void.**

NOTE:
All dimensions must be checked on
site and not scaled from this drawing

Scale **1:50**

Date **27.11.19** Drawn by **K.L.Carter**

Dwg No.	In conjunction with:-	Rev.
2014/277		A

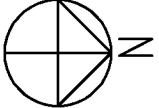

[REDACTED]

From: Amanda Scholes on behalf of Planning.Responses
Sent: 02 December 2019 11:28
To: Planning Scanning
Subject: FW: FG/145/19/PL 31 South Drive, Ferring
Attachments: 31 South Drive, Ferring-New House Roof void.pdf

From: Graham Askew [REDACTED]
Sent: 02 December 2019 10:07
To: Planning.Responses [REDACTED]
Subject: FG/145/19/PL 31 South Drive, Ferring

Dear Sirs

Further to your recent communication, please find attached a copy of my corrected roof void plan, for your records.

Yours faithfully

Graham Askew MRICS
Chartered Building Surveyor
[REDACTED]

From: [REDACTED]
Sent: Friday, November 29, 2019 11:19 AM
To: [REDACTED]
Subject: Further Information Required on Your Ref: PP-08310264 Our Ref: FG/145/19/PL

<http://www.arun.gov.uk>
DX 57406 Littlehampton
You can view Arun District Council's Privacy Policy from <https://www.arun.gov.uk/privacy-policy>

Important Notice This e-mail is intended exclusively for the addressee and may contain information that is confidential and/or privileged. If you are not the intended recipient (or authorised to receive it for the addressee), please notify the sender and delete the e-mail immediately; using, copying, or disclosing it to anyone else, is strictly prohibited and may be unlawful. Any views, opinions or options presented are solely those of the author and do not necessarily represent those of Arun District Council. The information in this e-mail may be subject to public disclosure under the Freedom of Information Act 2000, therefore we cannot guarantee that we will not provide the whole or part of this e-mail to a third party. The Council reserves the right to monitor e-mails in accordance with relevant legislation. Whilst outgoing e-mails are checked for viruses, we cannot guarantee this e-mail is virus-free or has not been intercepted or changed and we do not accept liability for any damage caused. Any reference to "e-mail" in this disclaimer includes any attachments.
