




PLANTING AREA 02

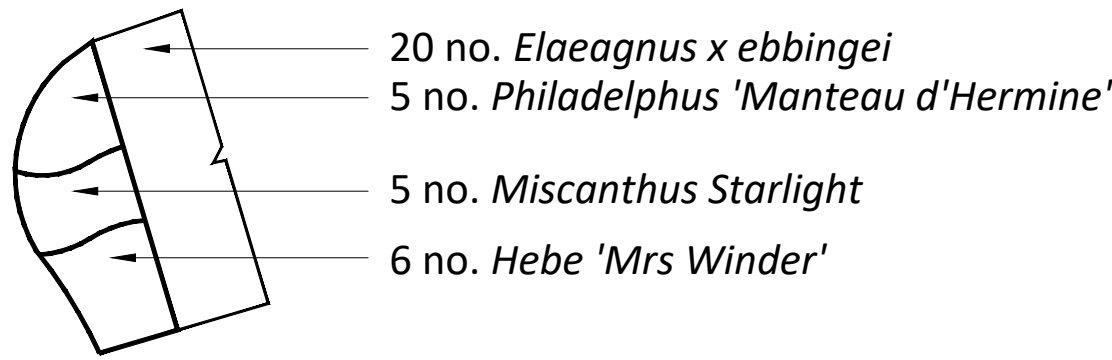

PLANTING AREA 01

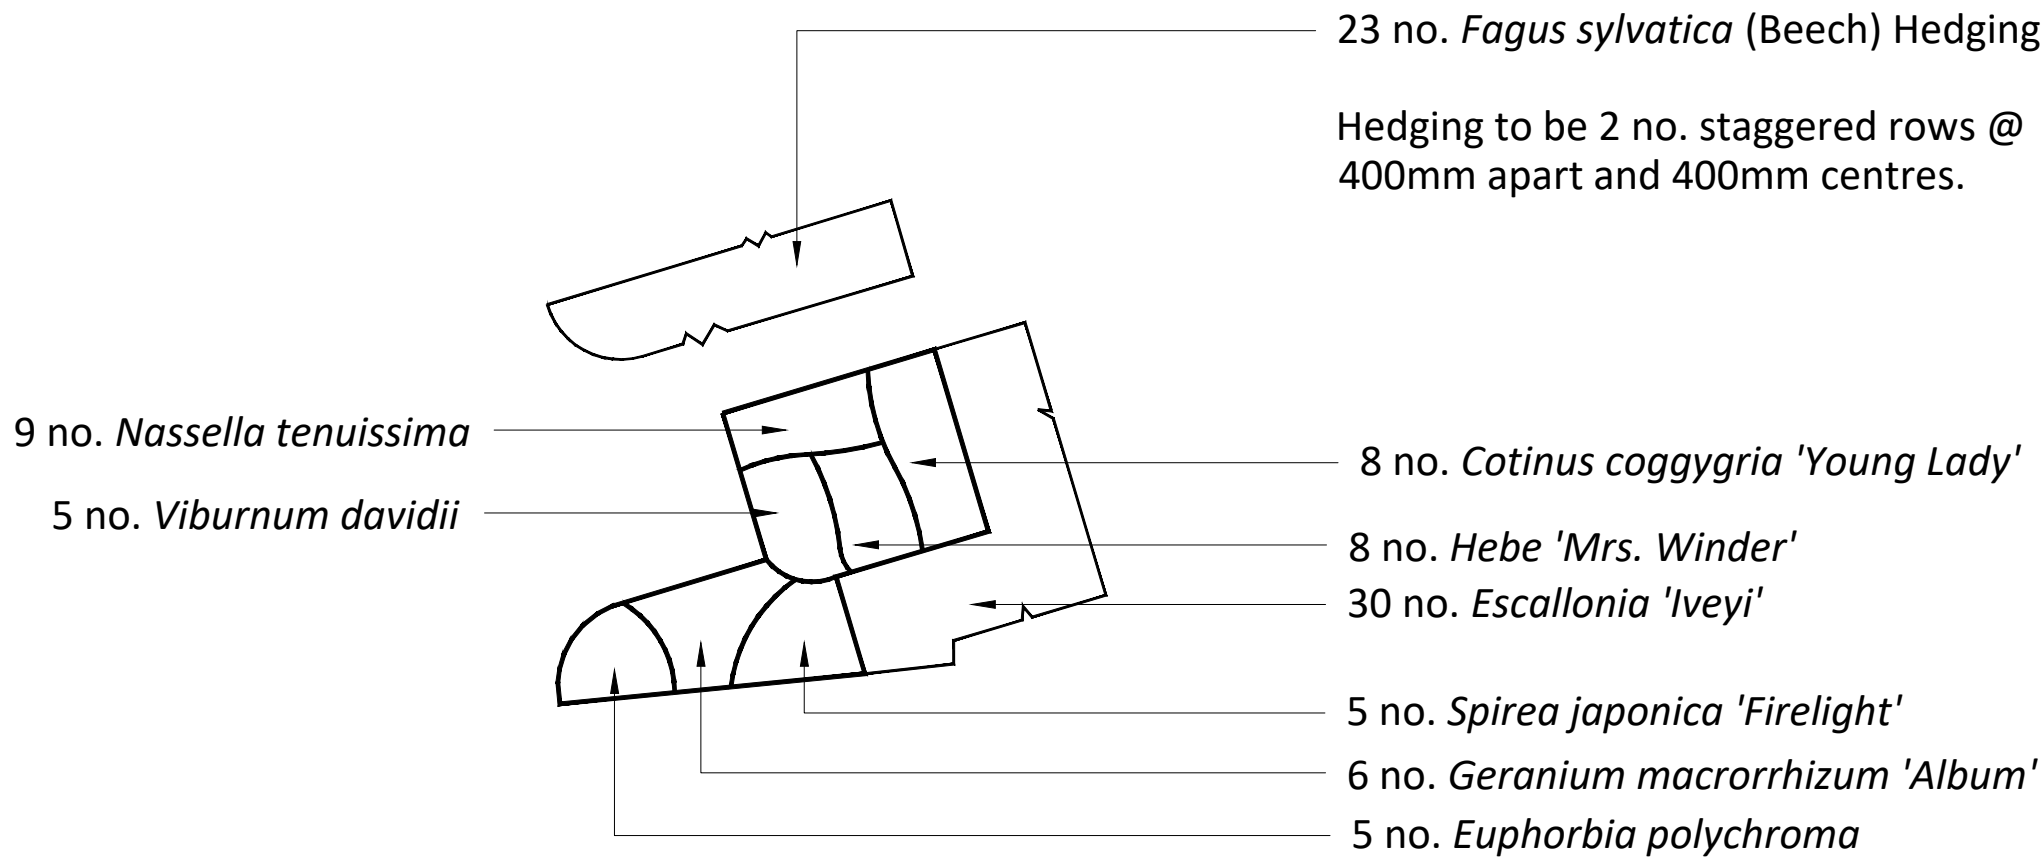

PLANTING AREA 03

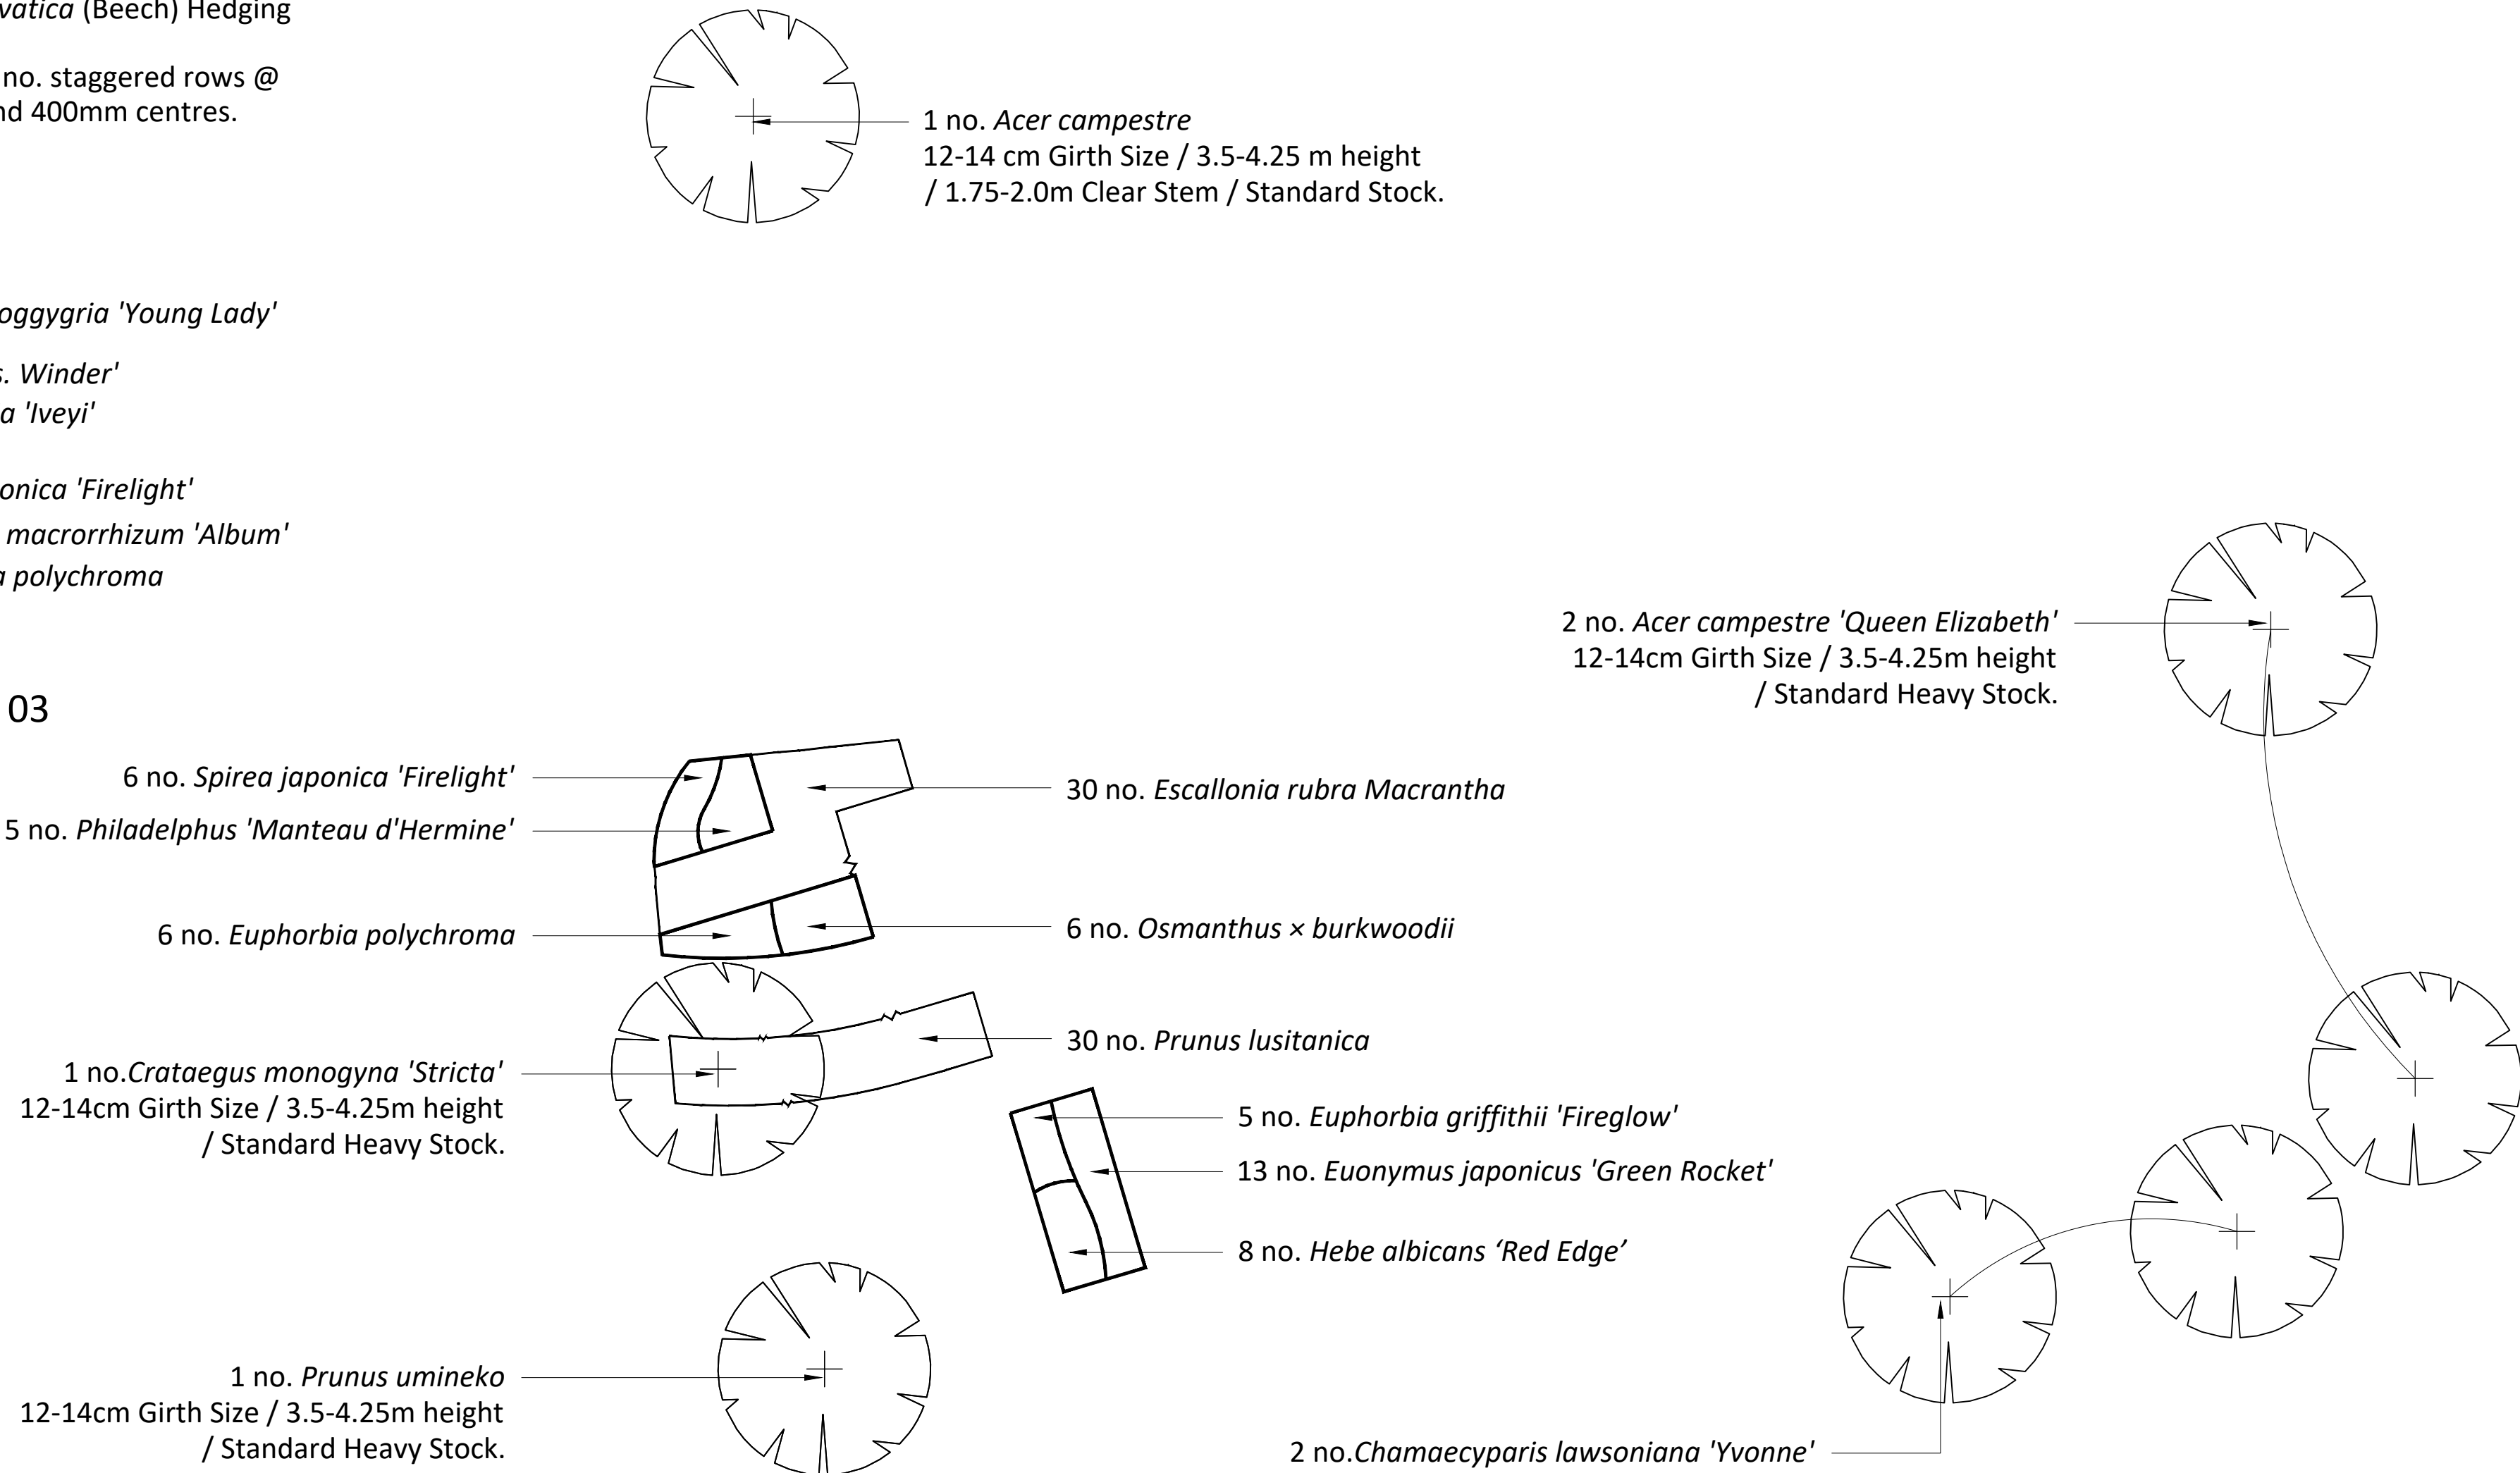

PLANTING AREA 04

KEY

Proposed Tree Planting
Proposed tree planting to be either 12-14 cm Girth Size / 3.5-4.25m height / 1.75-2.0m Clear Stem / Standard Heavy Stock or Multi Stem / 1.5- 2.0 m height. Trees to be supplied and planted in accordance with BS 8545: 2014 Trees: from nursery to independence in the landscape: Recommendations.

Proposed Hedgerow Planting
Proposed hedgerow planting areas: to be 2 no. staggered rows 400mm apart @ 400mm centres or 4 no. staggered rows.

Proposed Native Shrub Specimens
Proposed feathered shrubs to be 1.50-1.75m height native shrub specimens.

Proposed Ornamental Shrub Specimens
Proposed ornamental shrub specimens as specified within the Detailed Planting Schedule & Specification.

Proposed Ornamental shrub Planting Areas
Proposed shrub / herbaceous planting areas.

Proposed Climbing Shrub Specimens
Proposed climbing shrubs to be trained up fences with either horizontal wires or timber trellis structures for support.

NOTES

Refer to RC0391 / 01 / Hard & Soft landscape layout and RC0391 / Detailed Plant Schedule and Specification.

It is recommended existing topsoil to be reused is tested for suitability by an appropriately qualified / accredited soil testing company with any recommendations implemented in full.

All planting areas are to have 300mm depth (minimum) subsoil overlain with 300mm (min) multi purpose topsoil to BS5862: 2015 'Specification for Topsoil' except grass seeded / turfed areas which are to have 300mm depth (minimum) subsoil overlain with 150mm (min) top soil. Any imported topsoil is to have full and up to date certification, specifying compliance and suitability as a General Purpose growing medium as per BS5862: 2015 'Specification for Topsoil'.

All shrub / tree planting areas to have 75 mm (min) depth of ornamental bark mulch which is to be maintained (topped up) for 2 years (min). Planting areas are to be cleared of all weeds / grass prior to planting and kept weed / grass free for a minimum of 3 years.


All planting areas to be watered (20 litres per tree specimen / 10 ltrs per square meter for shrubs / herbaceous areas / 2 times per month / from April to Sept [inclusive] for the first year following planting (unless prevailing weather conditions dictate otherwise).

All plant stock to be sourced from UK grown stock. (Should this not be possible a Plant Passport must be supplied detailing full provenance from seed)

All compost, mulches and soil conditioners to be peat free.

All seeds, bulbs, corms and other plant propagules to be sourced from UK grown stock.

REV	DESCRIPTION	DATE	INITIALS

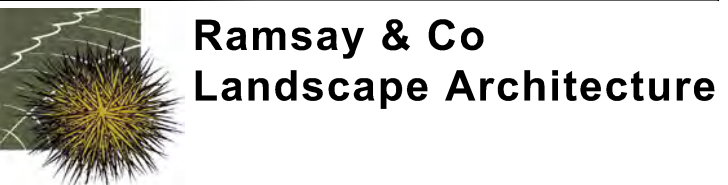

The Studio, 68 Cuckfield Road, Hurstpierpoint, West Sussex, BN6 9SB
T: 01273 834 198 M: 07973 770047 E: landscape@ramsayandco.com

Project Title:
Pebble Lane, Ferringham Lane, Ferring, W. Sussex
Globe Estates Southern Ltd.
Drawing Title:
Detailed Planting Drawing
Sheet 01 of 02

Scale: 1:100@A1	Drawn: AR	Date: 15-07-21
Drawing Number: RC0391 / 02	Revision: 00	