





ONLY FIGURED DIMENSIONS TO BE USED FOR CONSTRUCTION PURPOSES. ALL DIMENSIONS ARE TO BE CHECKED ON SITE PRIOR TO INSTALLATION AND THE ARCHITECT IS TO BE NOTIFIED OF ANY DISCREPENCIES.
© This drawing is copyright and must not be reproduced without the written consent of the Architect.

REV	DATE	DESCRIPTION
-----	------	-------------

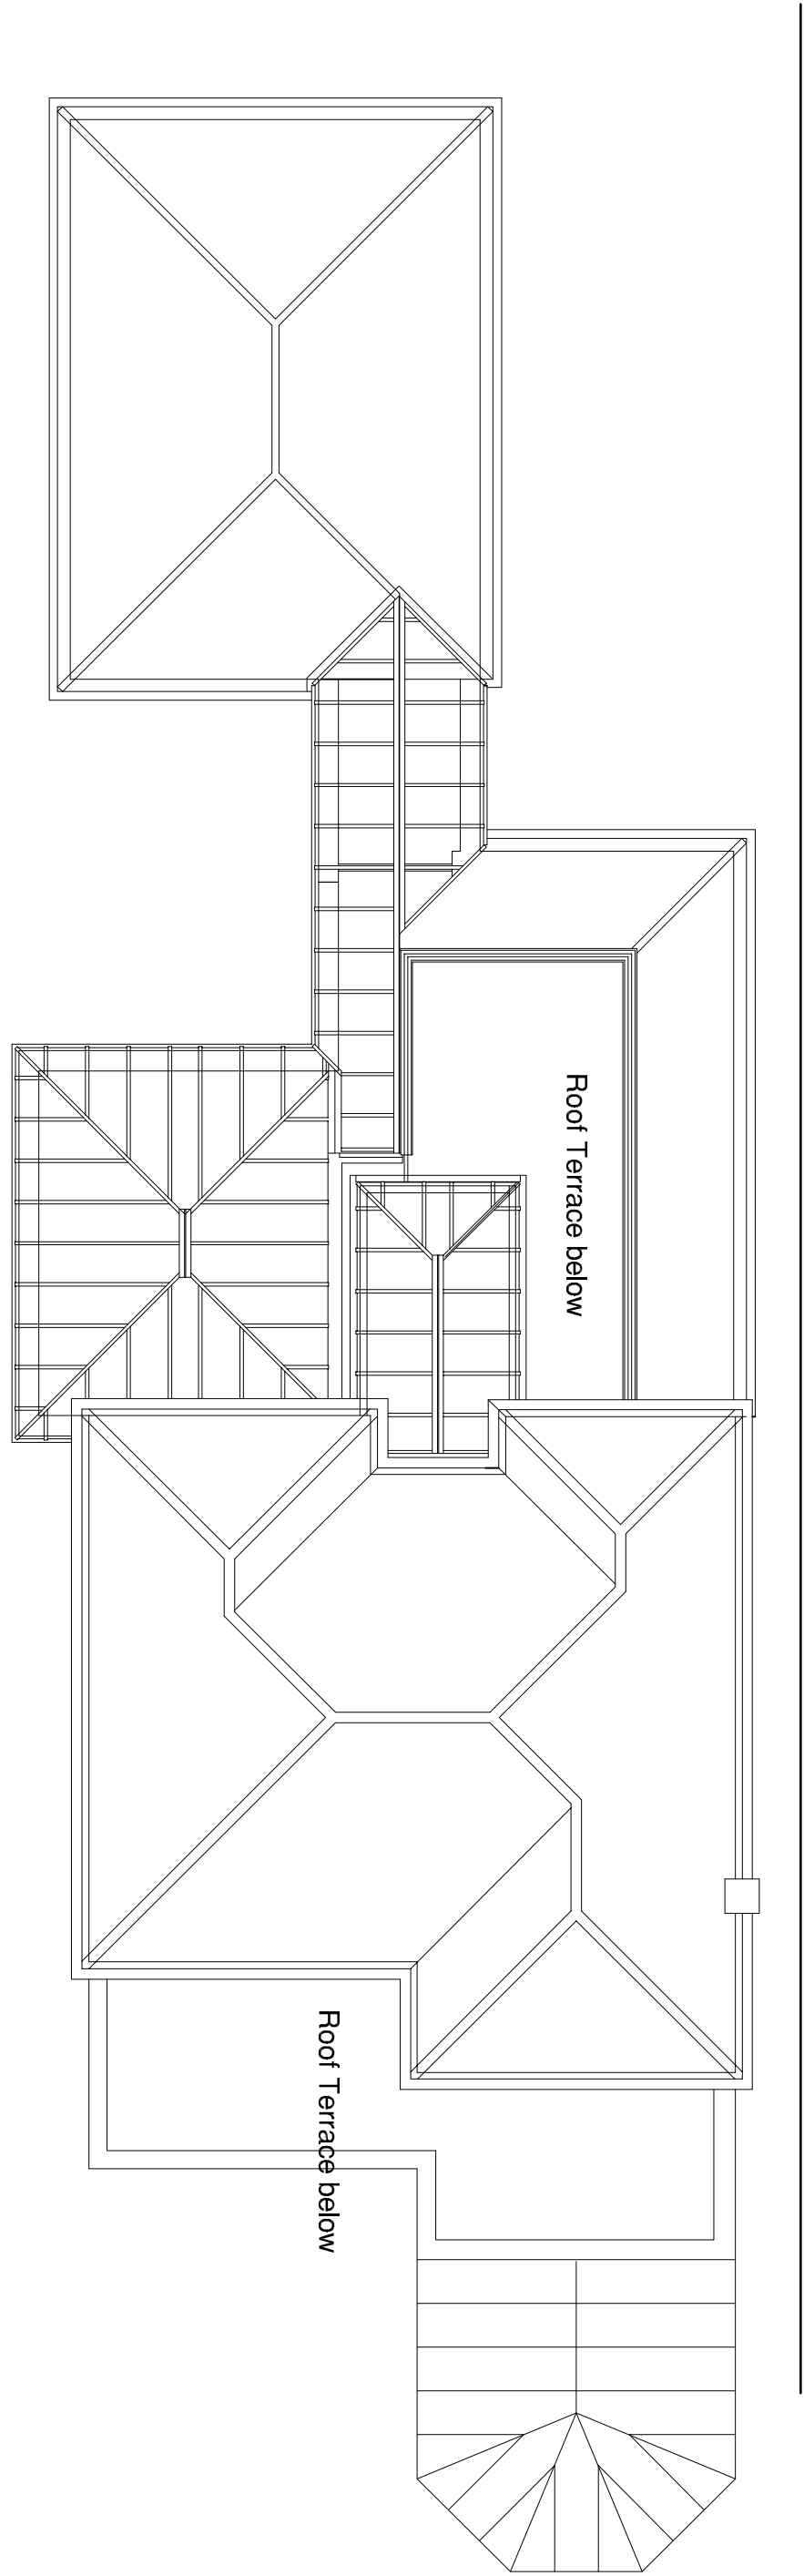

1:100 Roof plan as existing

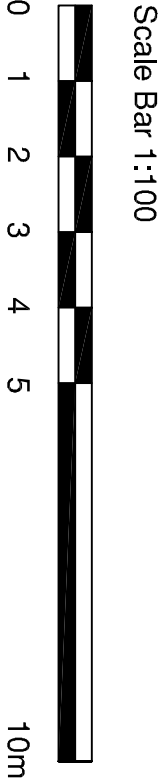

PLANNING

5 South Drive, Ferring Roof Plan as existing

 saville jones architects	date:	Oct 2020	20210	SK	102
	scale:	1 : 100 @A3			

DWG: \DRAWINGS\PROFORM\SAJA_1_200.DWG