



ONLY FIGURED DIMENSIONS TO BE USED FOR CONSTRUCTION PURPOSES. ALL DIMENSIONS ARE TO BE CHECKED ON SITE PRIOR TO INSTALLATION AND THE ARCHITECT IS TO BE NOTIFIED OF ANY DISCREPENCIES.
© This drawing is copyright and must not be reproduced without the written consent of the Architect.

REV	DATE	DESCRIPTION
-----	------	-------------

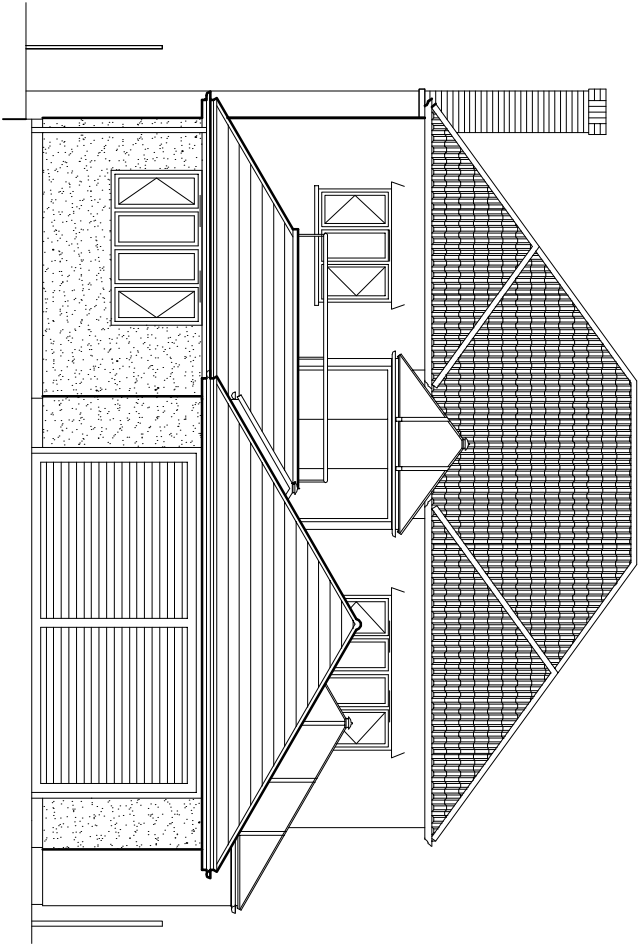


1:100 North (front) elevation as existing

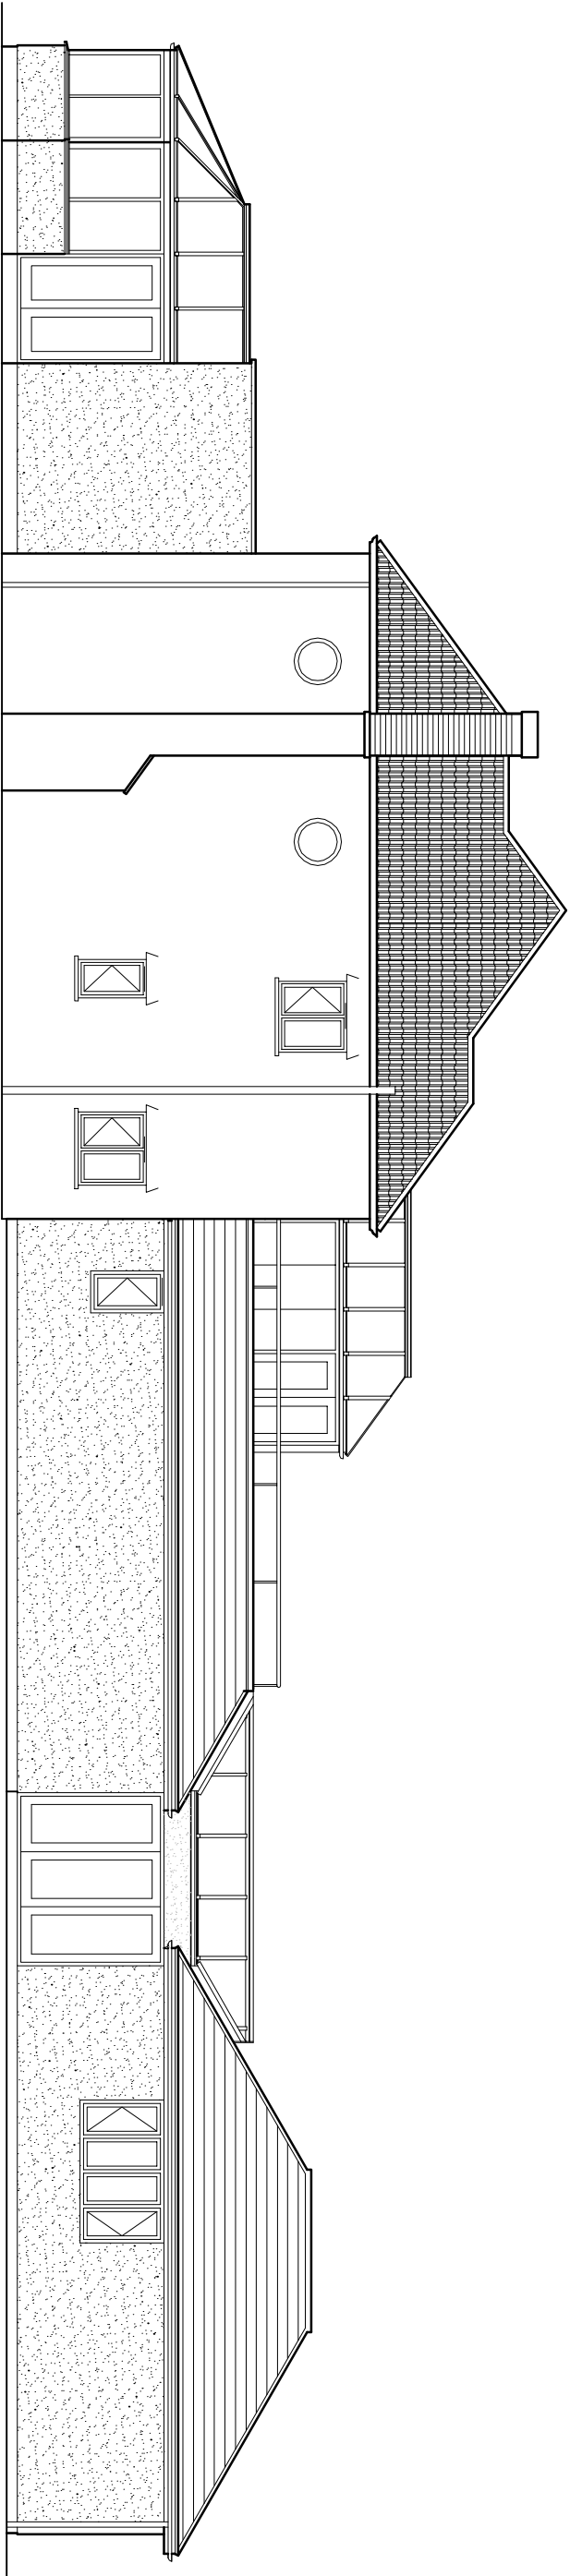

1:100 East (side) elevation as existing

Scale Bar 1:100

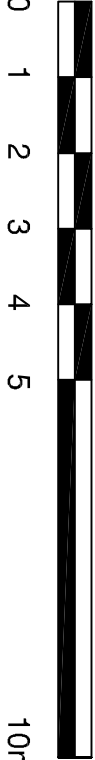

PLANNING

5 South Drive, Ferring

Elevations as existing- sheet 1

 saville jones architects	date:	Oct 2020	20210	SK	105
	scale:	1:100 @A3			

DWG: \DRAWINGS\PROFORM\SJA_A1_200.DWG