



ONLY FIGURED DIMENSIONS TO BE USED FOR CONSTRUCTION PURPOSES. ALL DIMENSIONS ARE TO BE CHECKED ON SITE PRIOR TO INSTALLATION AND THE ARCHITECT IS TO BE NOTIFIED OF ANY DISCREPANCIES.
© This drawing is copyright and must not be reproduced without the written consent of the Architect.

REV	DATE	DESCRIPTION
-----	------	-------------

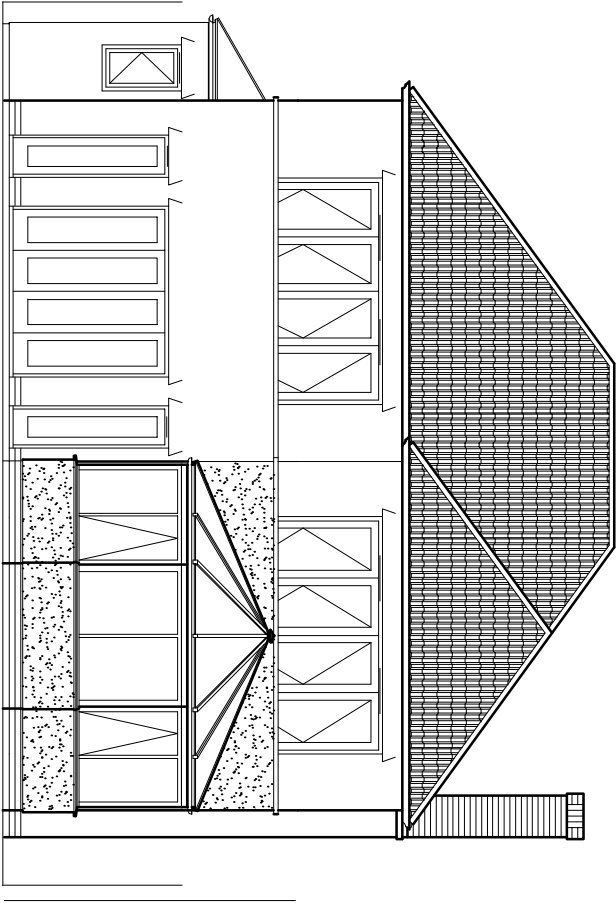


1:100 South (rear) elevation as existing

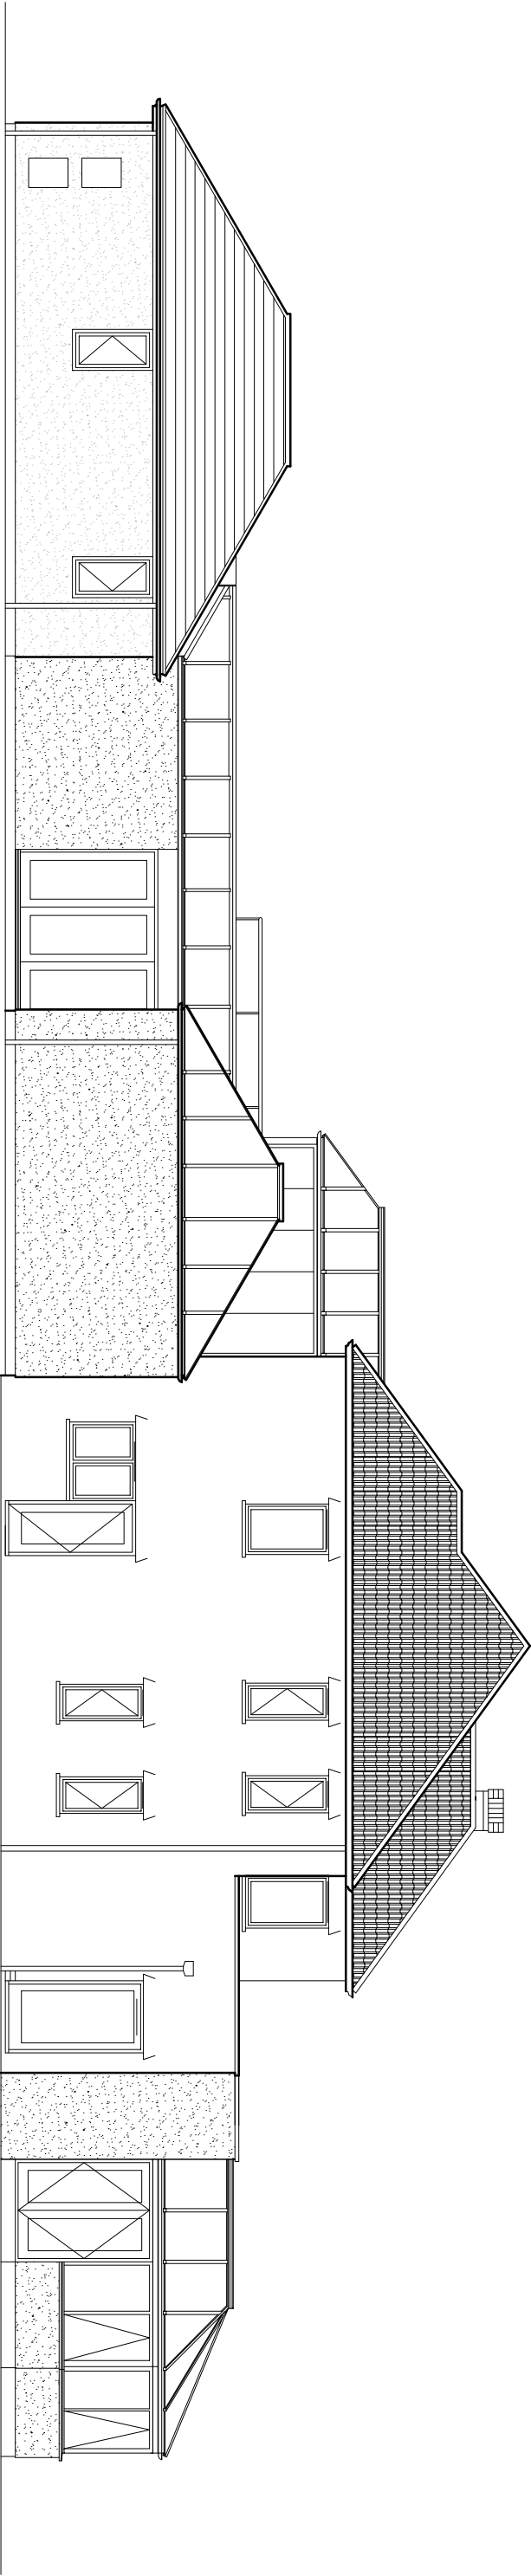

1:100 West (side) elevation as existing

Scale Bar 1:100

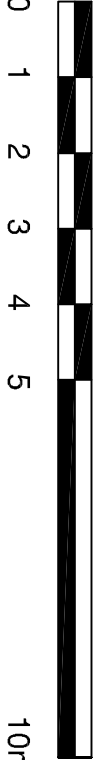

PLANNING

5 South Drive, Ferring

Elevations as existing- sheet 2

 saville jones | architects

date:	Oct 2020	20210	SK	106
scale:	1:100 @A3			

DWG: \DRAWINGS_PROFORM\51A_A1_200.DWG