



ONLY FIGURED DIMENSIONS TO BE USED FOR CONSTRUCTION PURPOSES. ALL DIMENSIONS ARE TO BE CHECKED ON SITE PRIOR TO INSTALLATION AND THE ARCHITECT IS TO BE NOTIFIED OF ANY DISCREPENCIES.
© This drawing is copyright and must not be reproduced without the written consent of the Architect.

REV	DATE	DESCRIPTION
-----	------	-------------

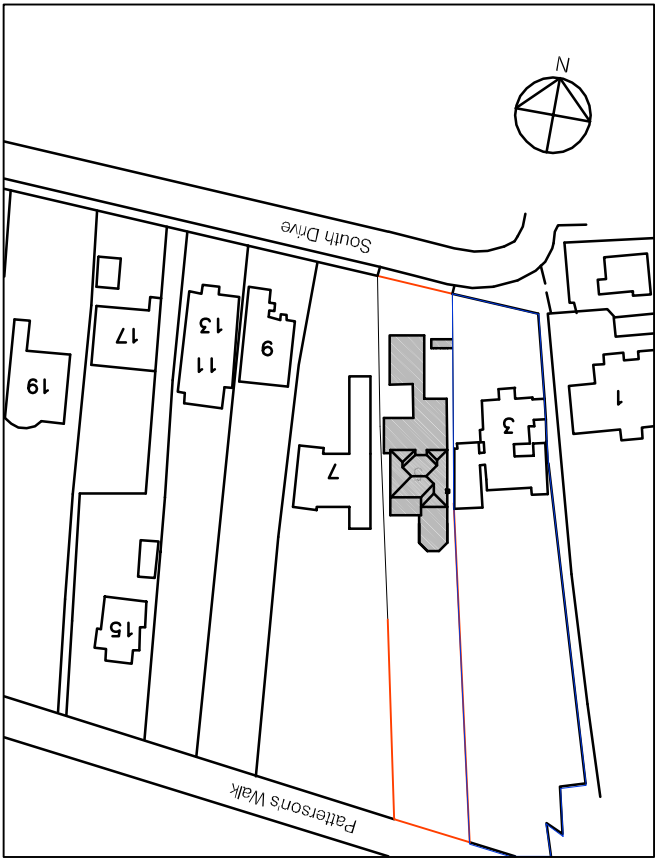

1:1250 Location plan as existing

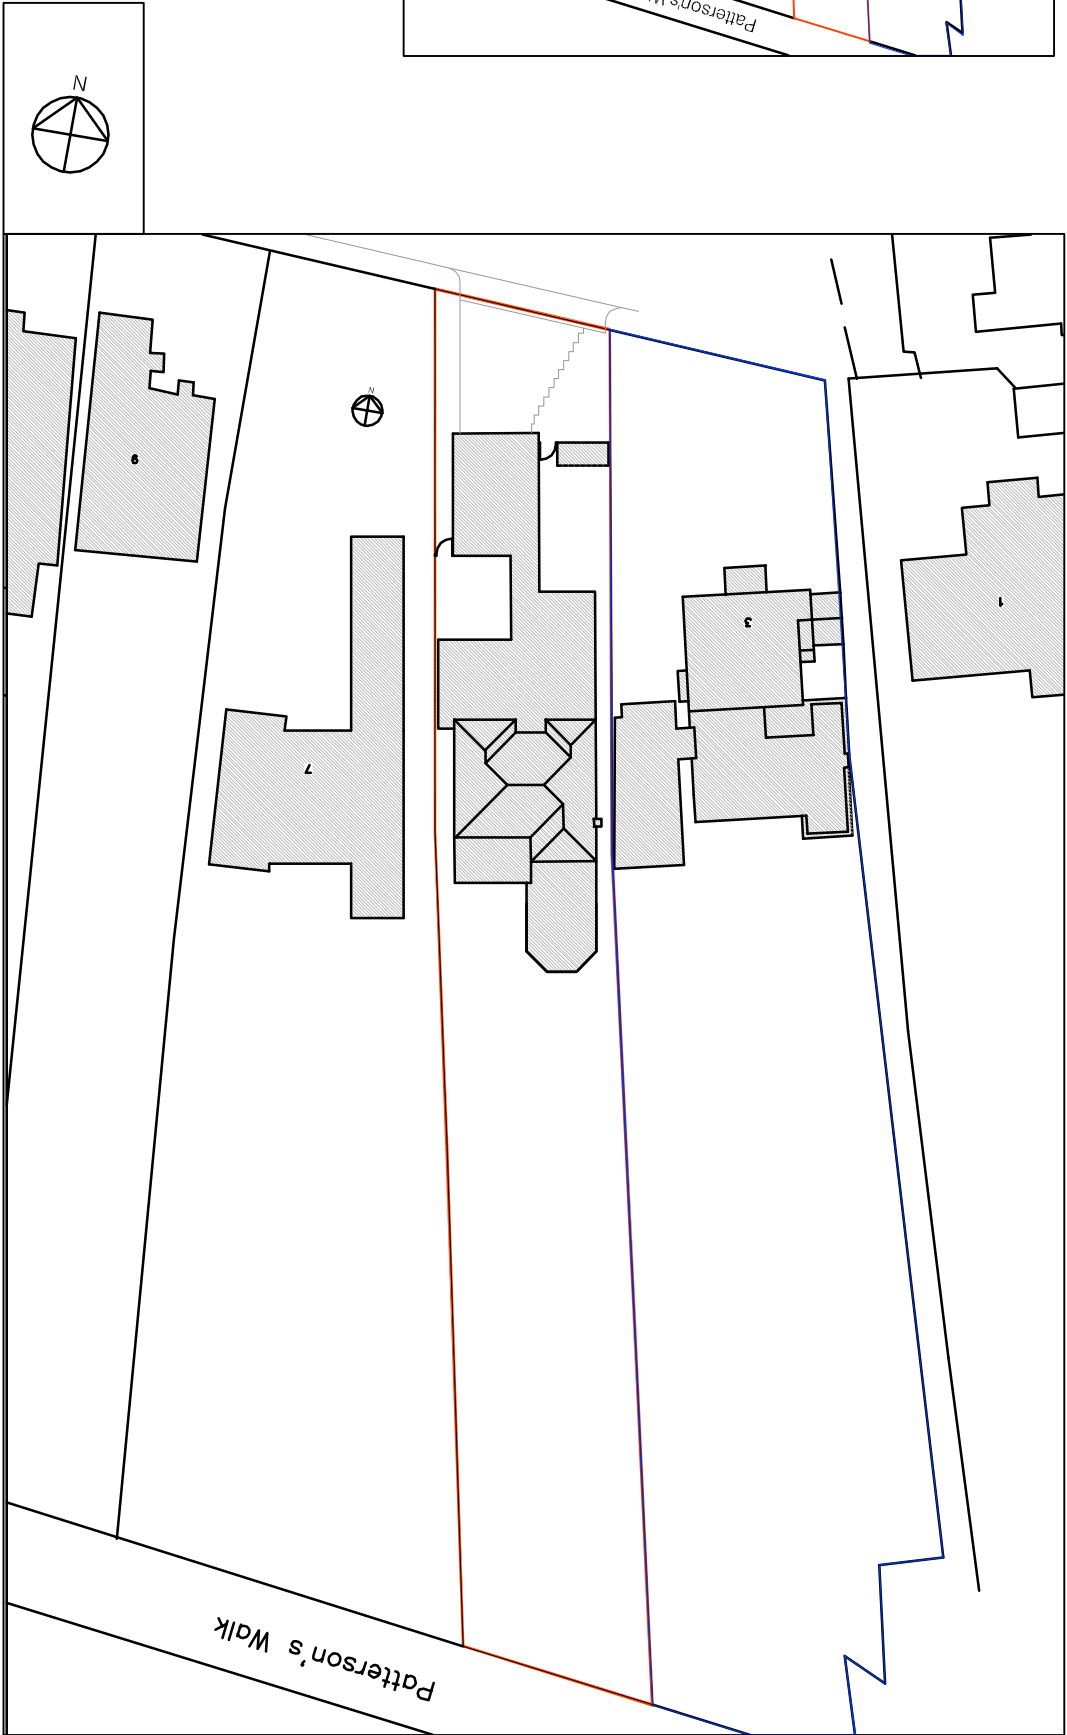

1:500 Block plan as existing

PLANNING

5 South Drive, Ferring Location & block plan as existing

 saville jones | architects

DWG: \DRAWINGS\PROFORM\5A_A1_200.DWG

date:	Oct 2020	20210	SK	104
scale:	1:500	1:1250	@A3	

Scale Bar 1:500



Scale Bar 1:1250

