



ONLY FIGURED DIMENSIONS TO BE USED FOR CONSTRUCTION PURPOSES. ALL DIMENSIONS ARE TO BE CHECKED ON SITE PRIOR TO INSTALLATION AND THE ARCHITECT IS TO BE NOTIFIED OF ANY DISCREPANCIES.
© This drawing is copyright and must not be reproduced without the written consent of the Architect.

REV	DATE	DESCRIPTION
A	16 NOV 20	BLUE LINE POSITION MOVED FOLLOWING PLANNERS COMMENTS

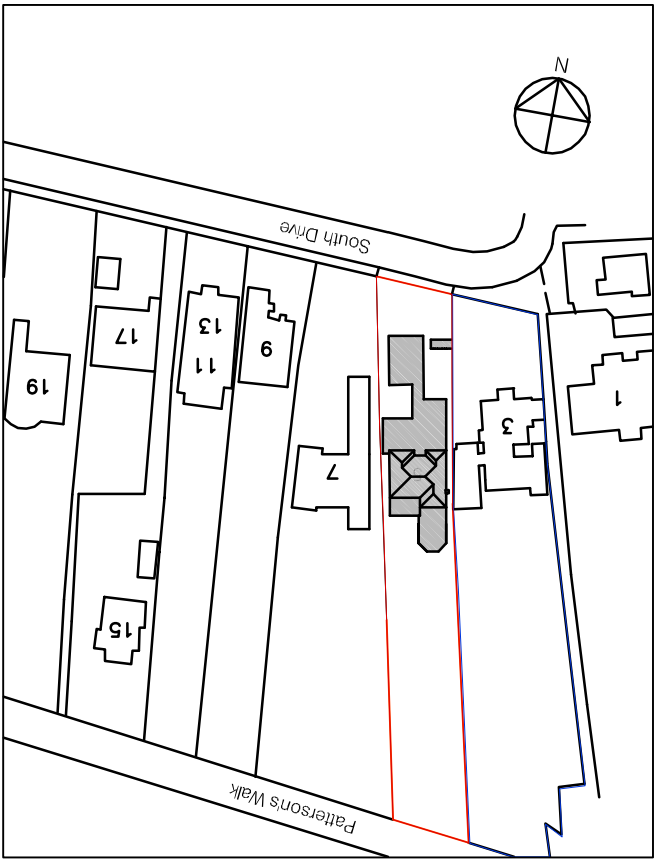

1:1250 Location plan as existing

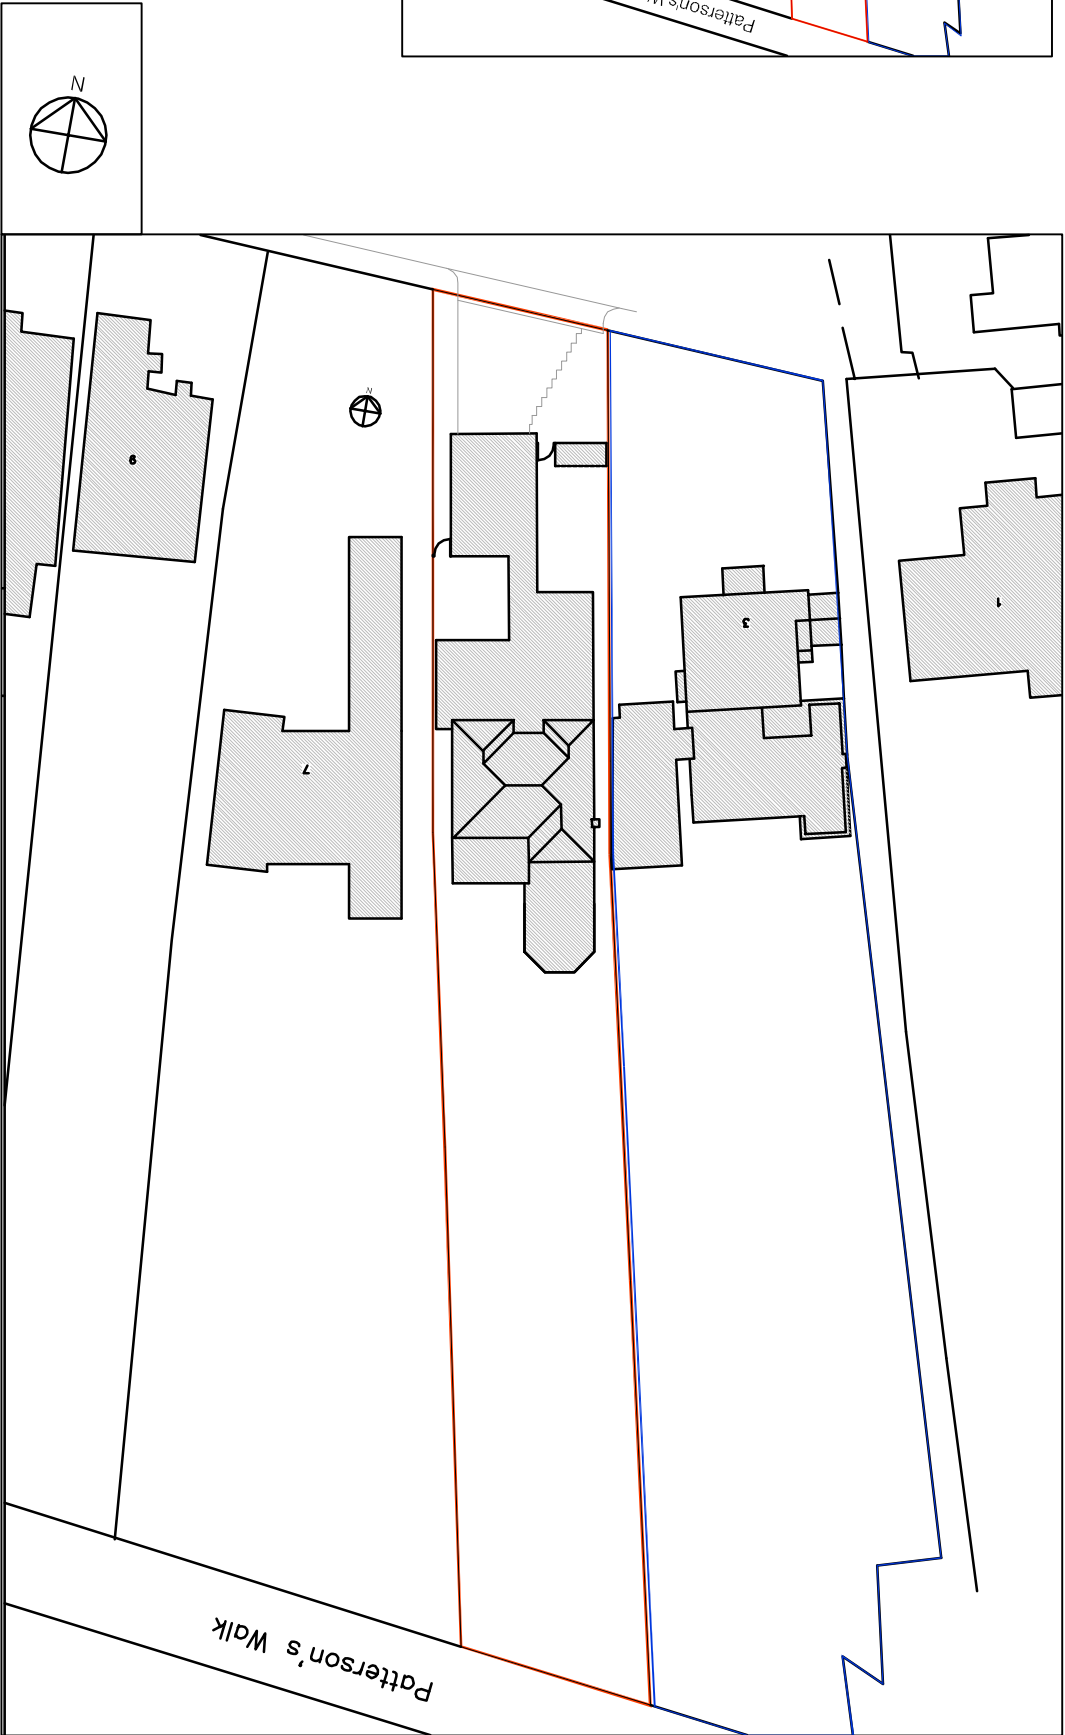

1:500 Block plan as existing

PLANNING

5 South Drive, Ferring

Location & block plan as existing

 **saville jones** | architects

date:	Oct 2020	20210	SK	104A
scale:	1:500	1:1250	@A3	

DWG: \DRAWINGS\PROGRAM\SJA_A1_200.DWG

