


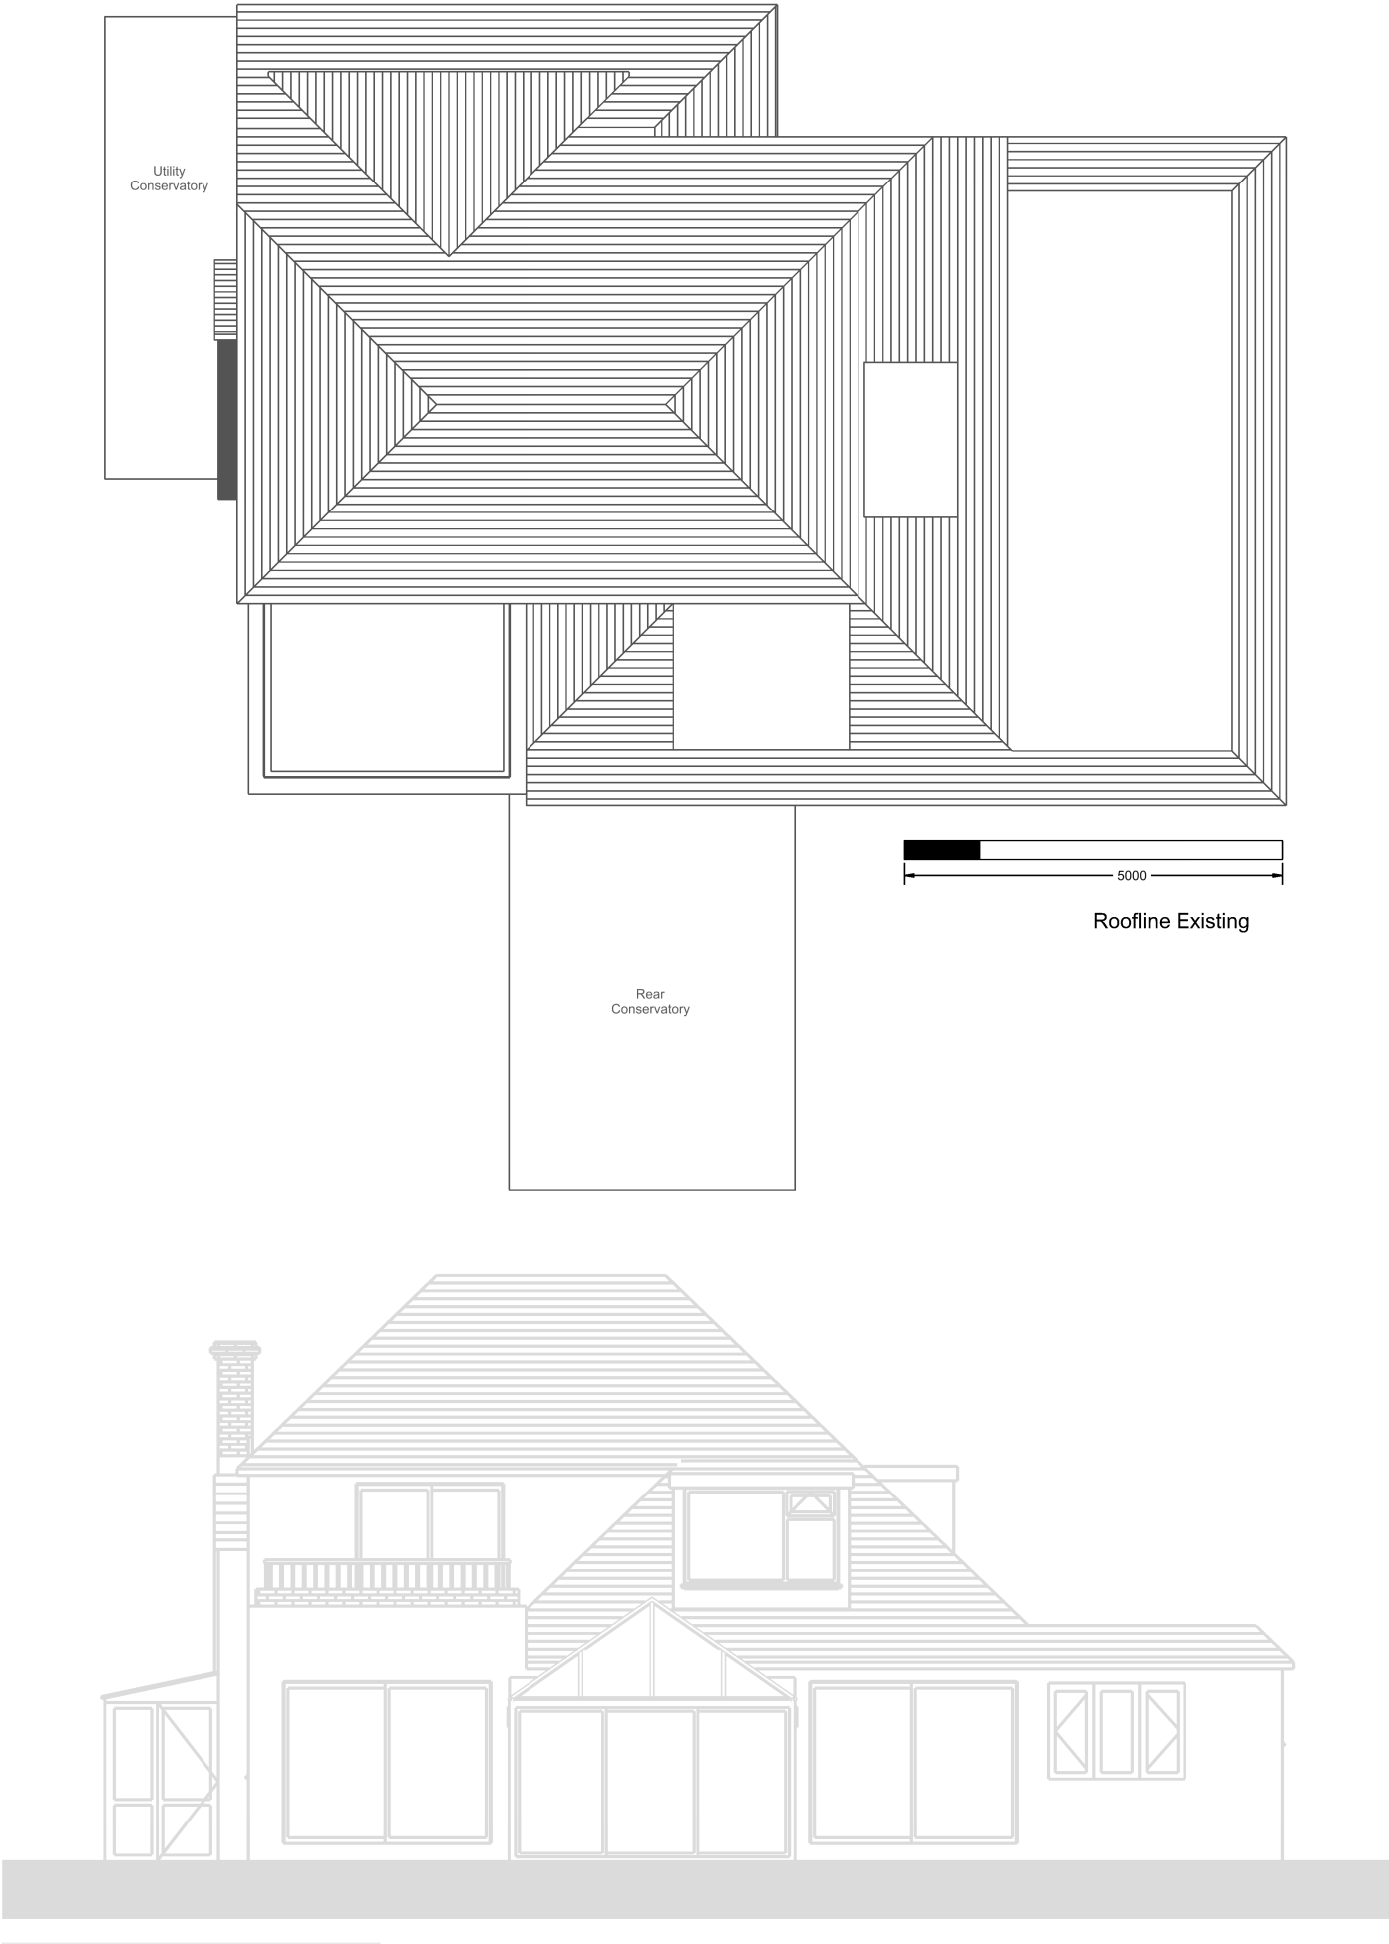

Notes: • This drawing is copyright. • All discrepancies on this drawing are to be reported to Three Percent Ltd. • Do not modify any element of this drawing. • Use drawing only for purpose(s) issued.		
No		

Rev	Date	Revision Notes
Client / Contractor		
Mr M. Stacey & Mrs F. Webster		
Project		
Waters Edge, Florida Road, BN12 5PE		
Drawing Title		
Roofline - Existing		
Job No	Date	Scale@A3
3D17-WTS	170801	1:100
Status		
-		
Drawing No		Rev
3D17-WTS-PL-09		-

Three Percent