




From: Tommy Cairns [REDACTED]
Sent: 25 September 2017 20:05
To: Daun Johnson
Subject: Ref: Waters Edge FG/147/17/HH

Dear Mrs Johnson,

Thank you kindly for your correspondence dated 20th September 2017 with regard to the Planning Application Ref: FG/147/17/HH, I've noted the application issue notes on the letter and I'm more than happy to advise/amend so suit.

- I had originally submitted drawing Ref: 3D17-WTS-PL-02 as a site/block plan at 1:500 but this didn't include a measurement from the ground floor extension to the boundary. Is that measurement the only thing missing or do you require a new drawing? I've attached a copy of the submitted plan for reference.
- In an email to the pre-application advisor (Anita Gardner) dated 5th September, I had enquired about the requirement for a flood risk assessment but heard nothing by return. I've contacted the Environment Agency with respect to the assessment being undertaken.
- I'll amend the floor plans to show the glazing along the West Elevation, the cropped plan detail has breached the low level wall rather than the glazing itself. I'll send these to you directly later this week.

Hopefully that covers the initial queries but if you need any other additional information please let me know.

Many thanks

Tom Cairns