



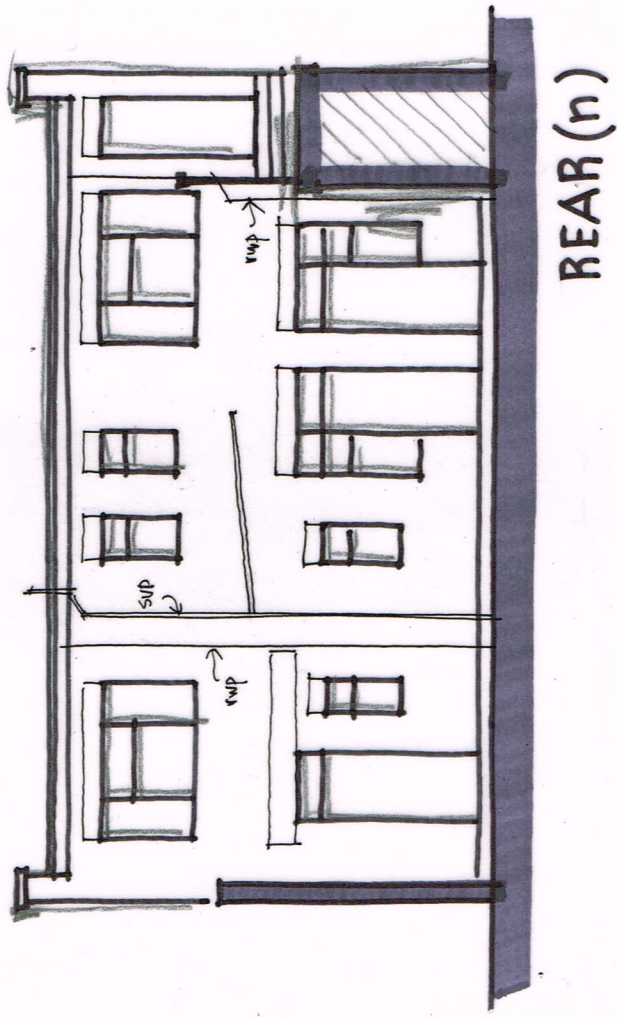

REAR(n)

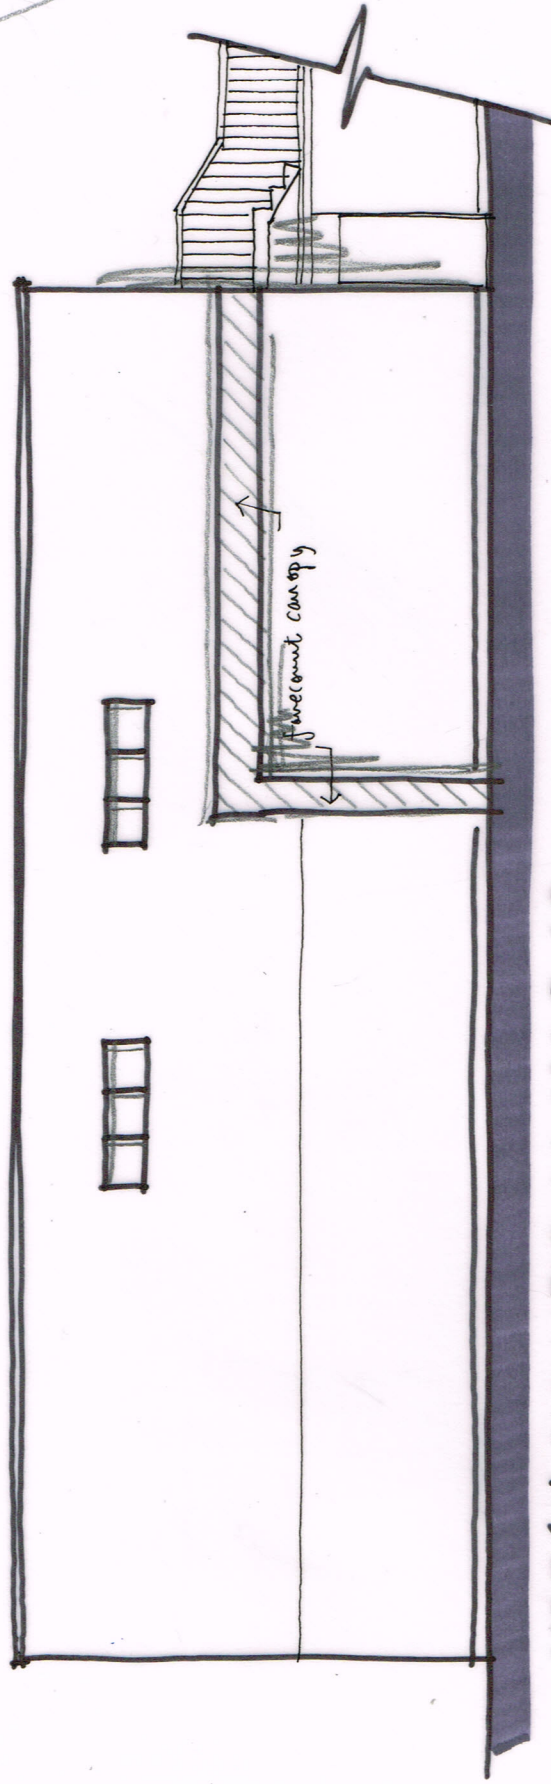

SIDE(e) ELEVATION 1:100 @ A3

0 1 2 3 4 5m
metres

11 SEA LANE, FERRING
Existing details 03

Oct 2020

Wayne Gander MCIAT
Architectural Technologist
98 Durrington Lane, Worthing
West Sussex BN13 2RQ
E : waynegander08@gmail.com