



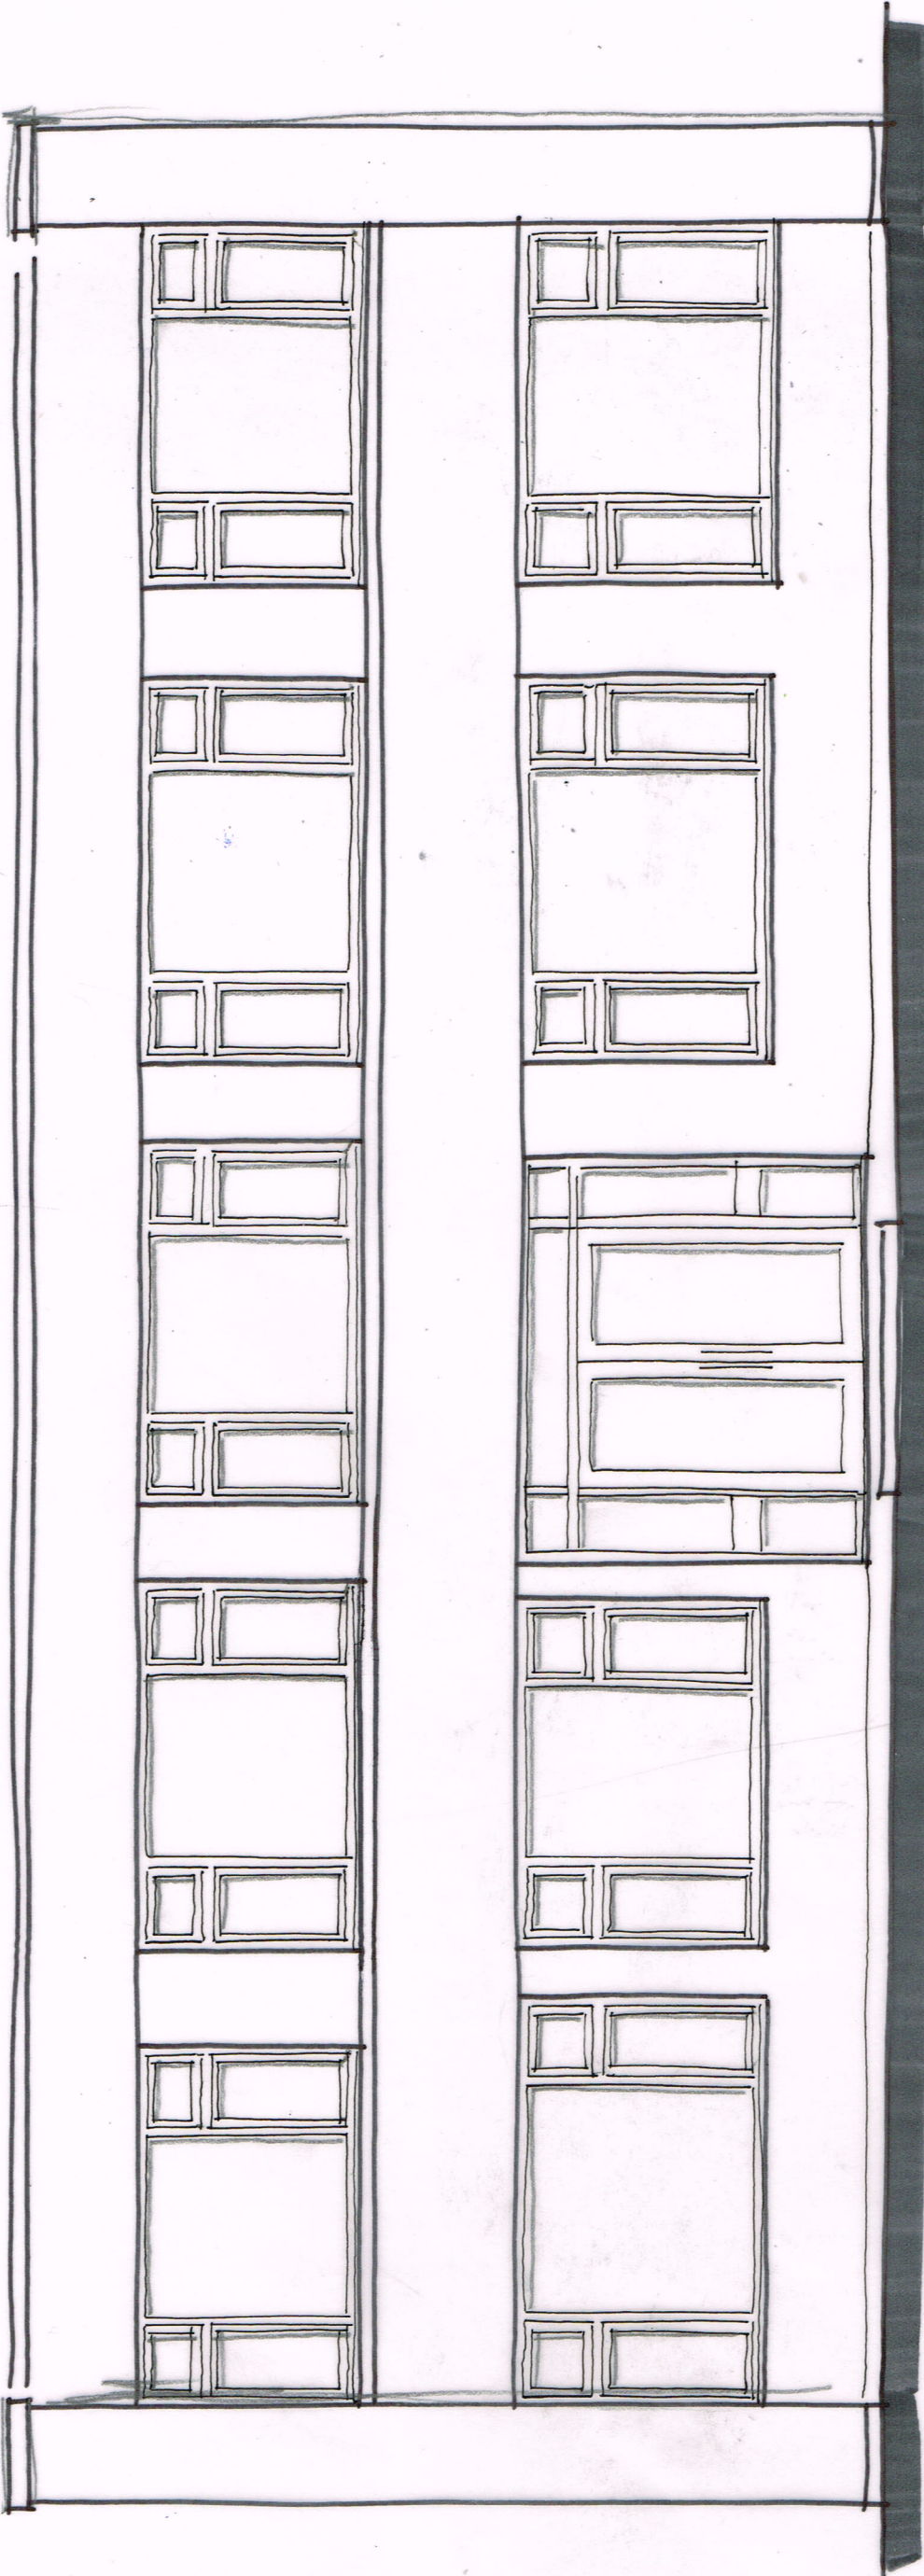

FRONT (s/w) ELEVATION 1:50 @ A3

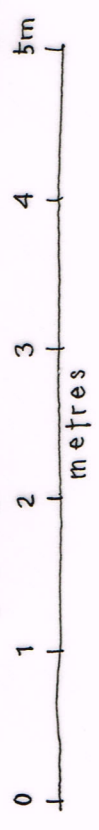

Wayne Gander MCIAT
Architectural Technologist
98 Durrington Lane, Worthing
West Sussex BN13 2RQ
E : waynegander08@gmail.com

11 SEA LANE, FERRING
Existing details 02

Sept 2020