


EMERGENCY PLAN

- IN CASE OF AN EMERGENCY:
- Raise the alarm
 - If the fire is small, attempt to extinguish
 - Isolate any flammable appliances if possible i.e gas
 - Make way to assembly point
 - Check if anyone is missing
 - Open emergency access gate for emergency response vehicles
 - Wait for emergency services
 - Do not re-enter until authorised by the emergency services

SITE SETUP - CHECKLIST		
DESCRIPTION		TICK ALL
1	Fire Points Locations (near fire exits ideally)	
2	Fire Exit Routes & Muster point	
3	Sterile area for PPE & Inductions	
4	Canteen Area (Note size)	
5	Office Area (Note size)	
6	Mobile Phone area	
7	Smoking area	
8	High Risk areas noted (asbestos, HV cables, gas etc)	
9	First Aid Point & Accident Book location	
10	Skip location	
11	Contractors parking and traffic management plan	
12	Spill kit	
13	Noise monitor (generally Convenience contracts)	
14	Site information & daily activity board	
15	Temp Mains or Generator considered	
16	Incoming mains direction	
17	Toilet Block (note size)	
18	Mains connection or holding tank	

Operations Board - Site Set Up Plan Approved: -
Signature: _____
Print Name: _____
Date: _____

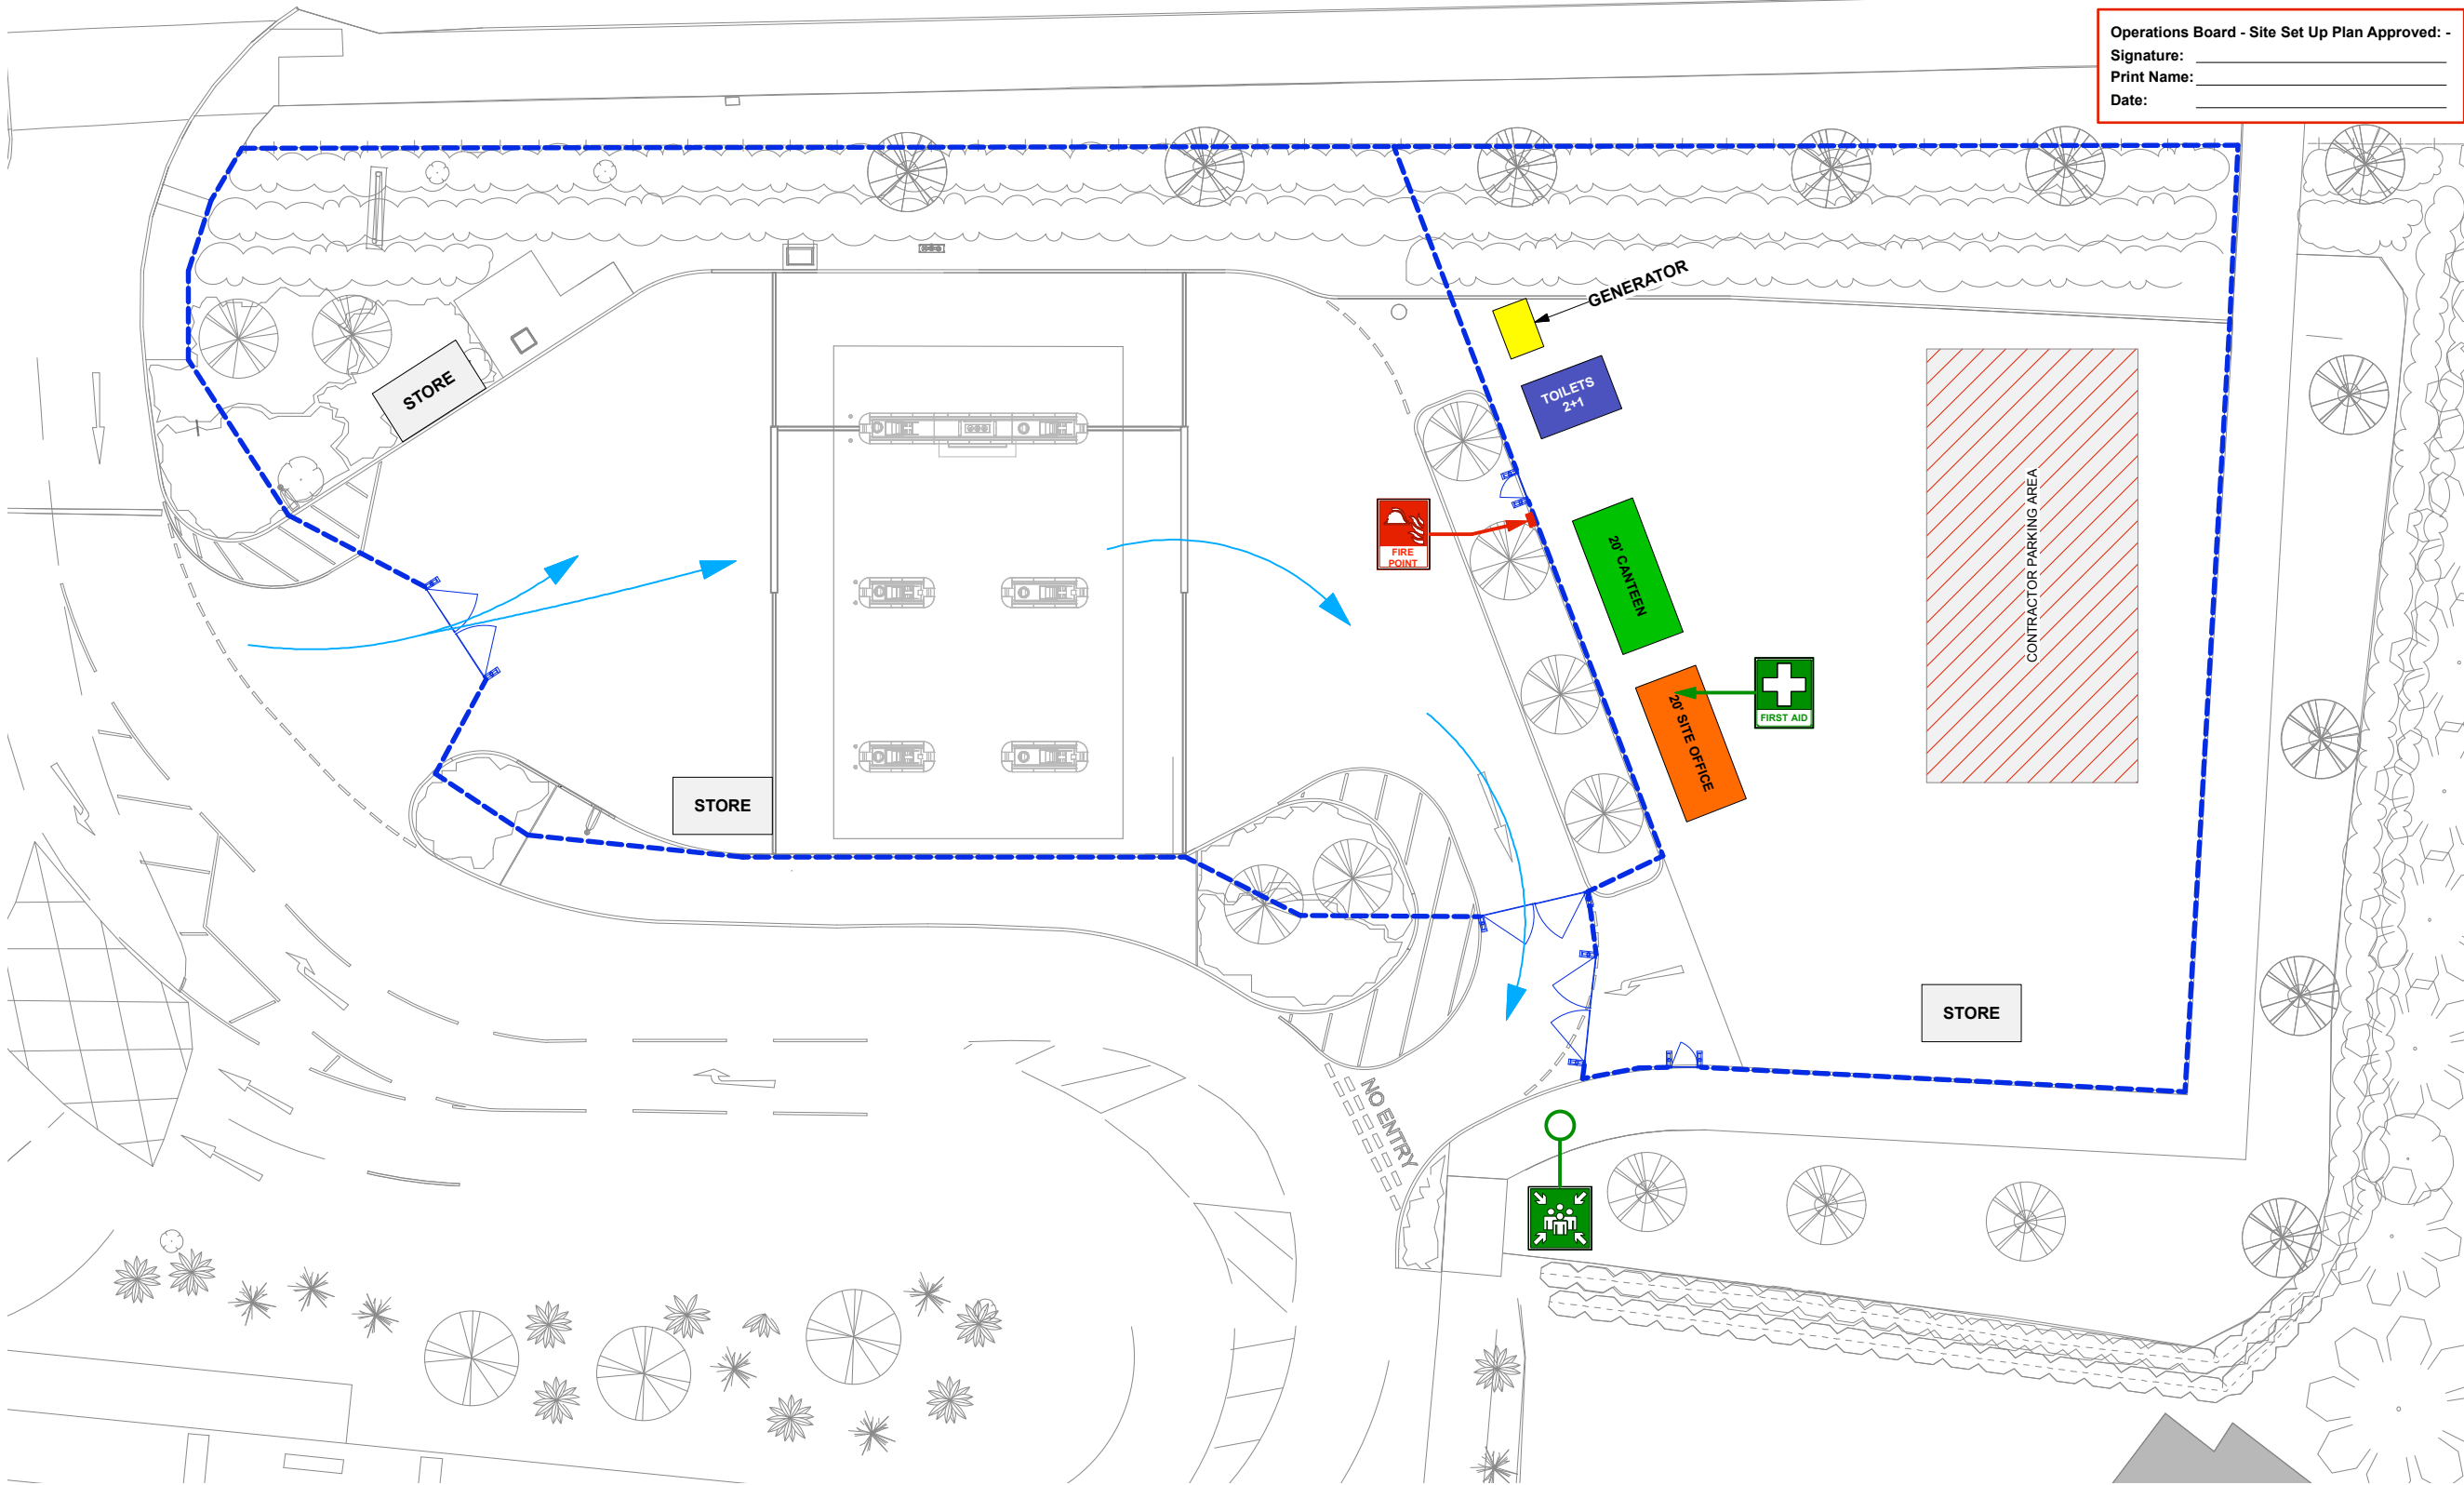

WILLIAMS
SOUTHERN LIMITED
CONSTRUCTION

SYMBOLS KEY:

- EXISTING STRUCTURE
- SITE OFFICE (20ft)
- CANTEEN (20ft)
- TOILET 2+1
- STORE
- GENERATOR
- FIRST AID POINT
- FIRE POINT
- EMERGENCY ASSEMBLY POINT
- SITE PARKING
- TRAFFIC ROUTE

HERAS FENCING REQUIRED:
73 x 3.55m PANELS = 260m
3 VEHICLE GATES
2 PEDESTRIAN GATES

MANAGER APPROVAL (SIGN AND DATE BELOW)

REV	NOTES	DATE	INIT

CLIENT
ASDA

PROJECT/ADDRESS
**ASDA FERRING PFS
LITTLEHAMPTON ROAD
FERRING
BN12 6PN**

DRAWING
SITE SETUP PLAN

SCALE GUIDE NTS	DATE JUL 2017
PROJECT No. S18-651	DRAWN MW
DRAWING No. WSL-2453-CDM01	REVISION -