



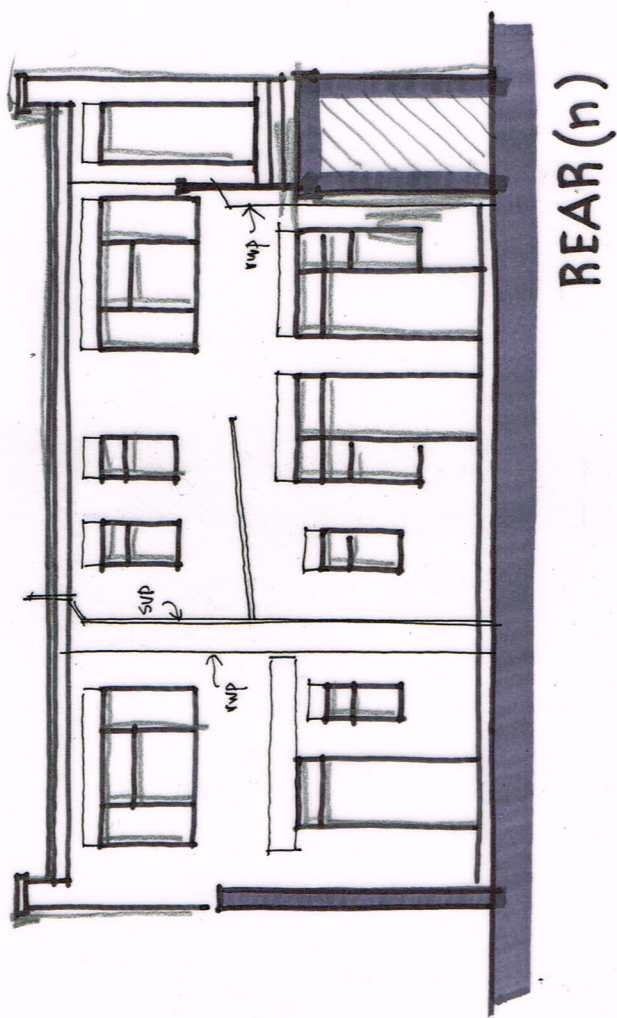

REAR(n)

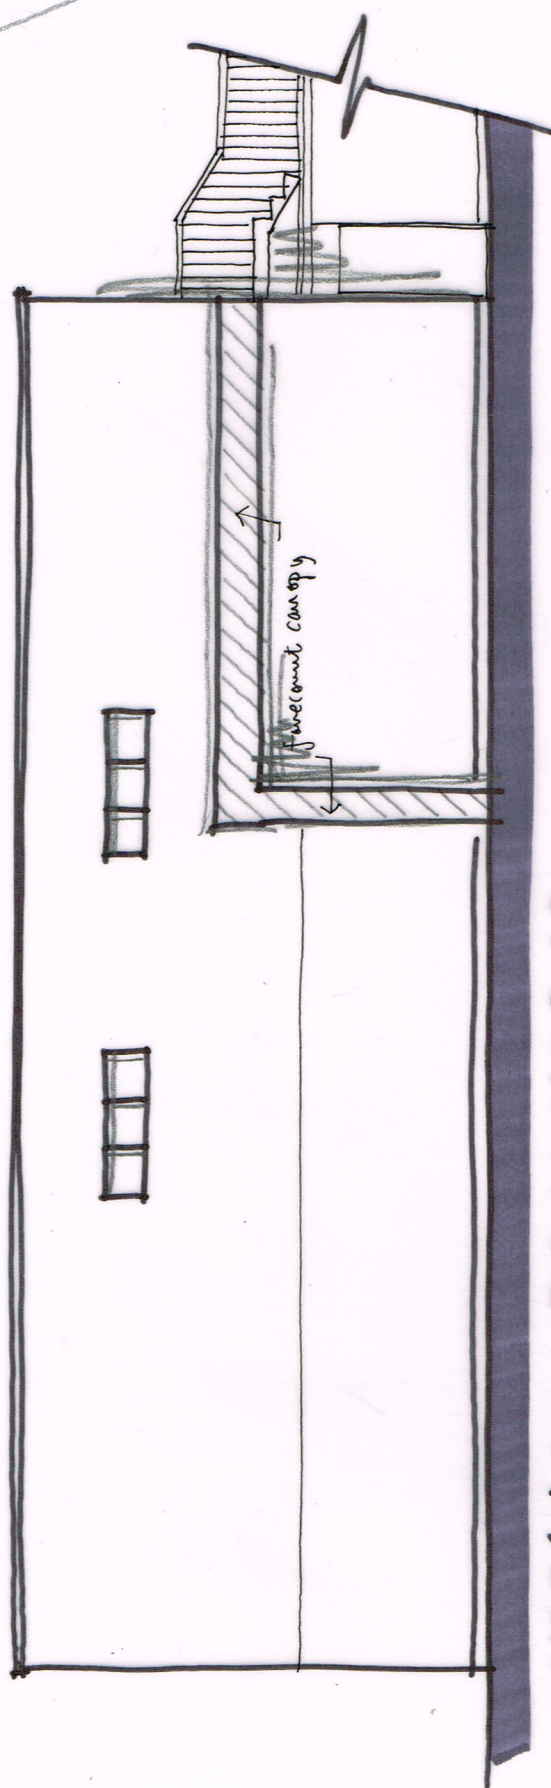

SIDE(e) ELEVATION 1:100 @ A3

0 1 2 3 4 5m
metres