
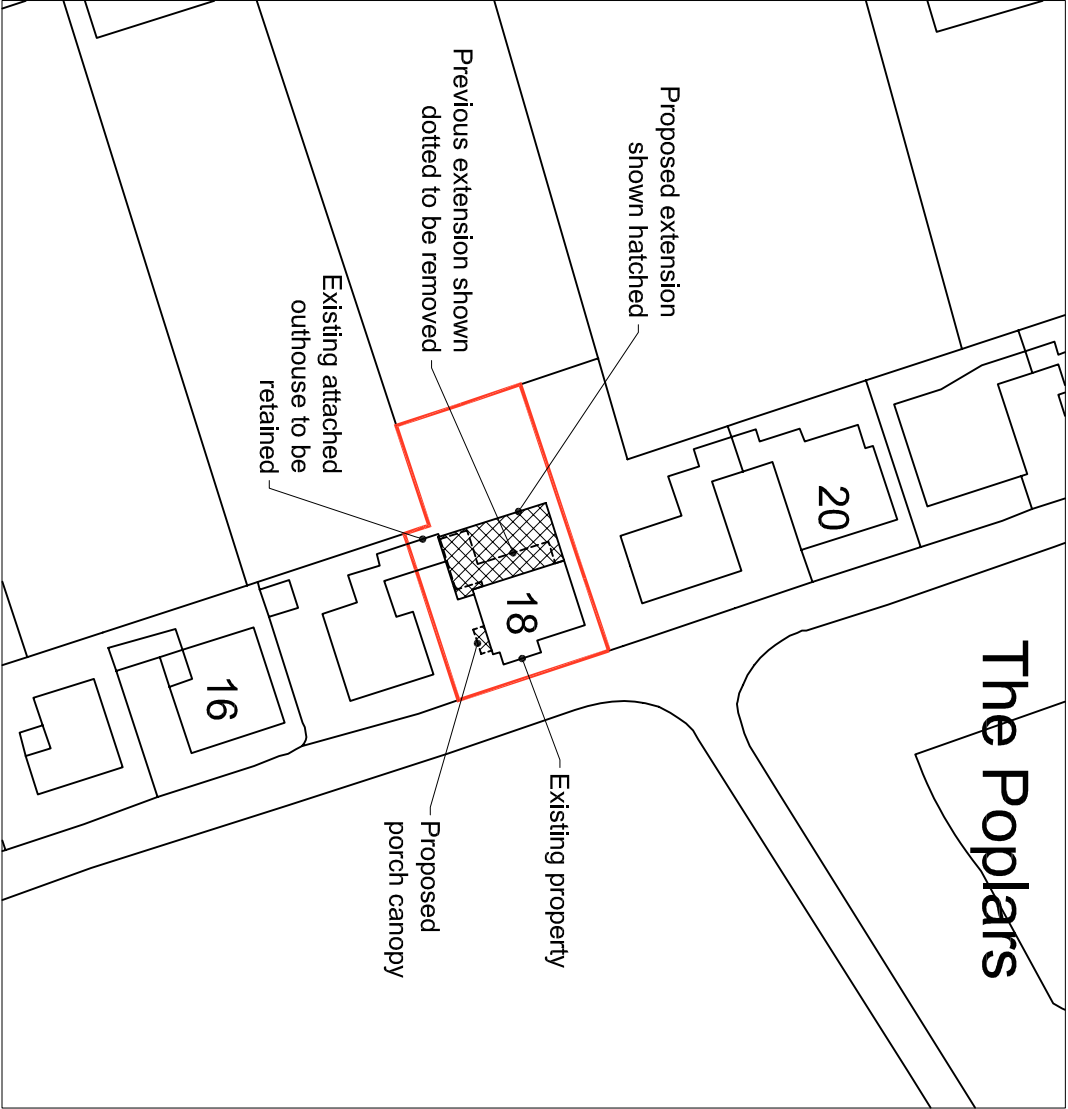


N

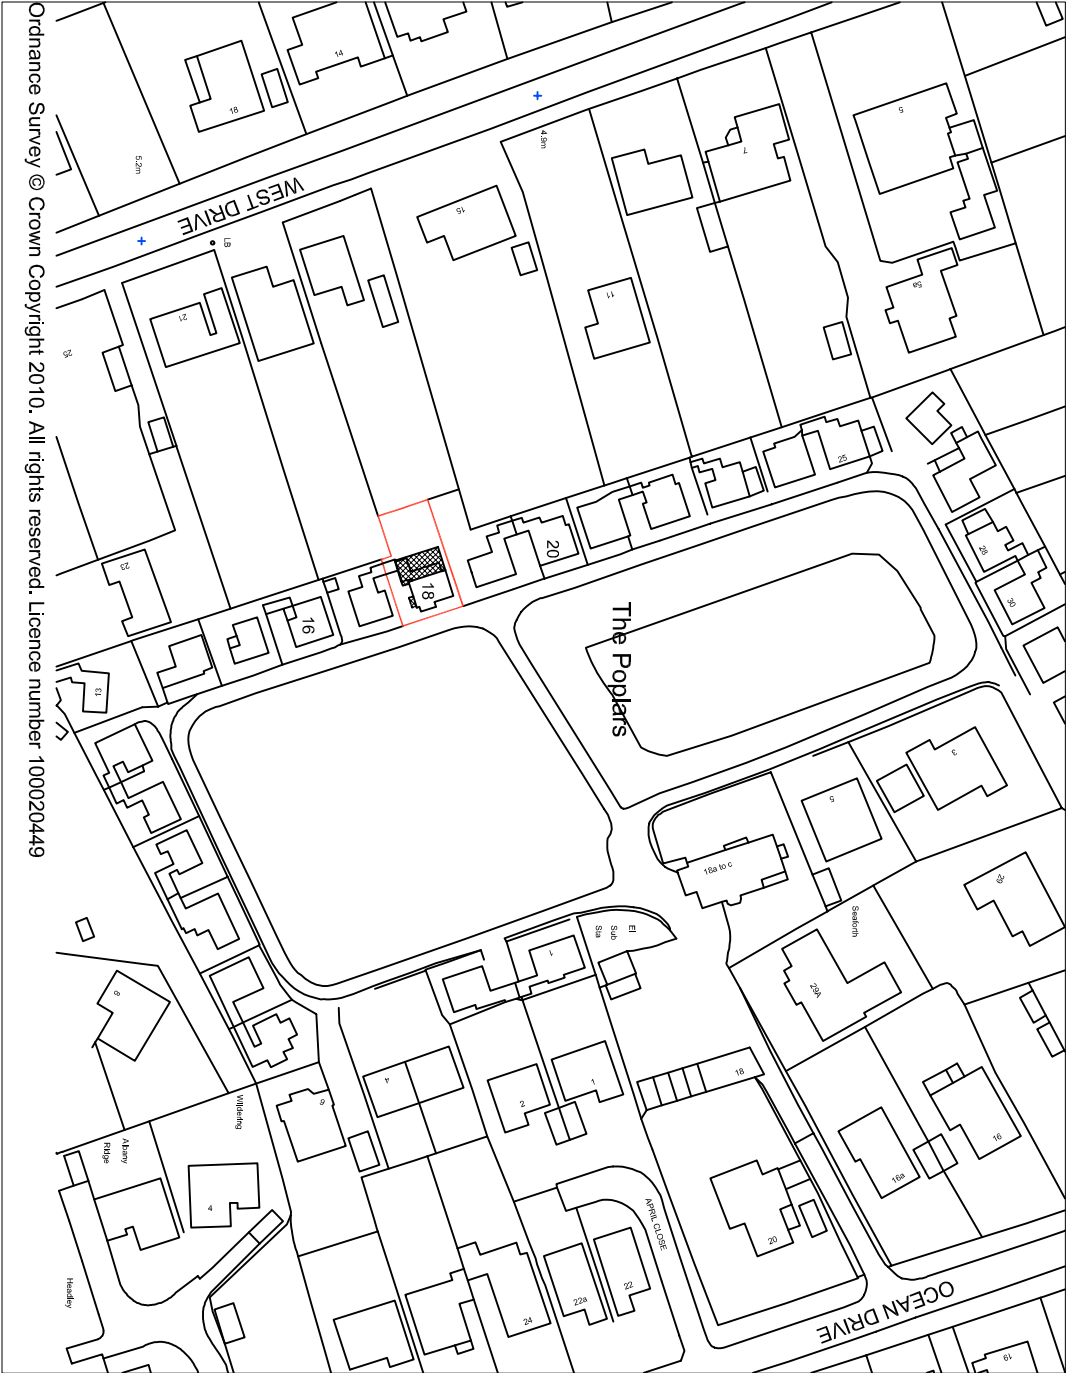

Location Plan

Scale 1:1250

Block Plan

Scale 1:500

	
Horizon Design Ltd 34 Railway Approach Worthing West Sussex, BN11 1UR T: 01905 205868 E: info@horizon-design.co.uk W: www.horizon-design.co.uk	
Client:	Miss B Sanders
Project:	Single Storey Extension & Refurbishment: 18 The Poplars Ferring West Sussex BN12 5QL
Drawing title:	Location & Block Plan
Scale:	1:1250 / 1:500 @ A3
Date:	28/01/10
Drawing number:	2461-04
Revised:	
Drawn:	KWF
Revised:	