



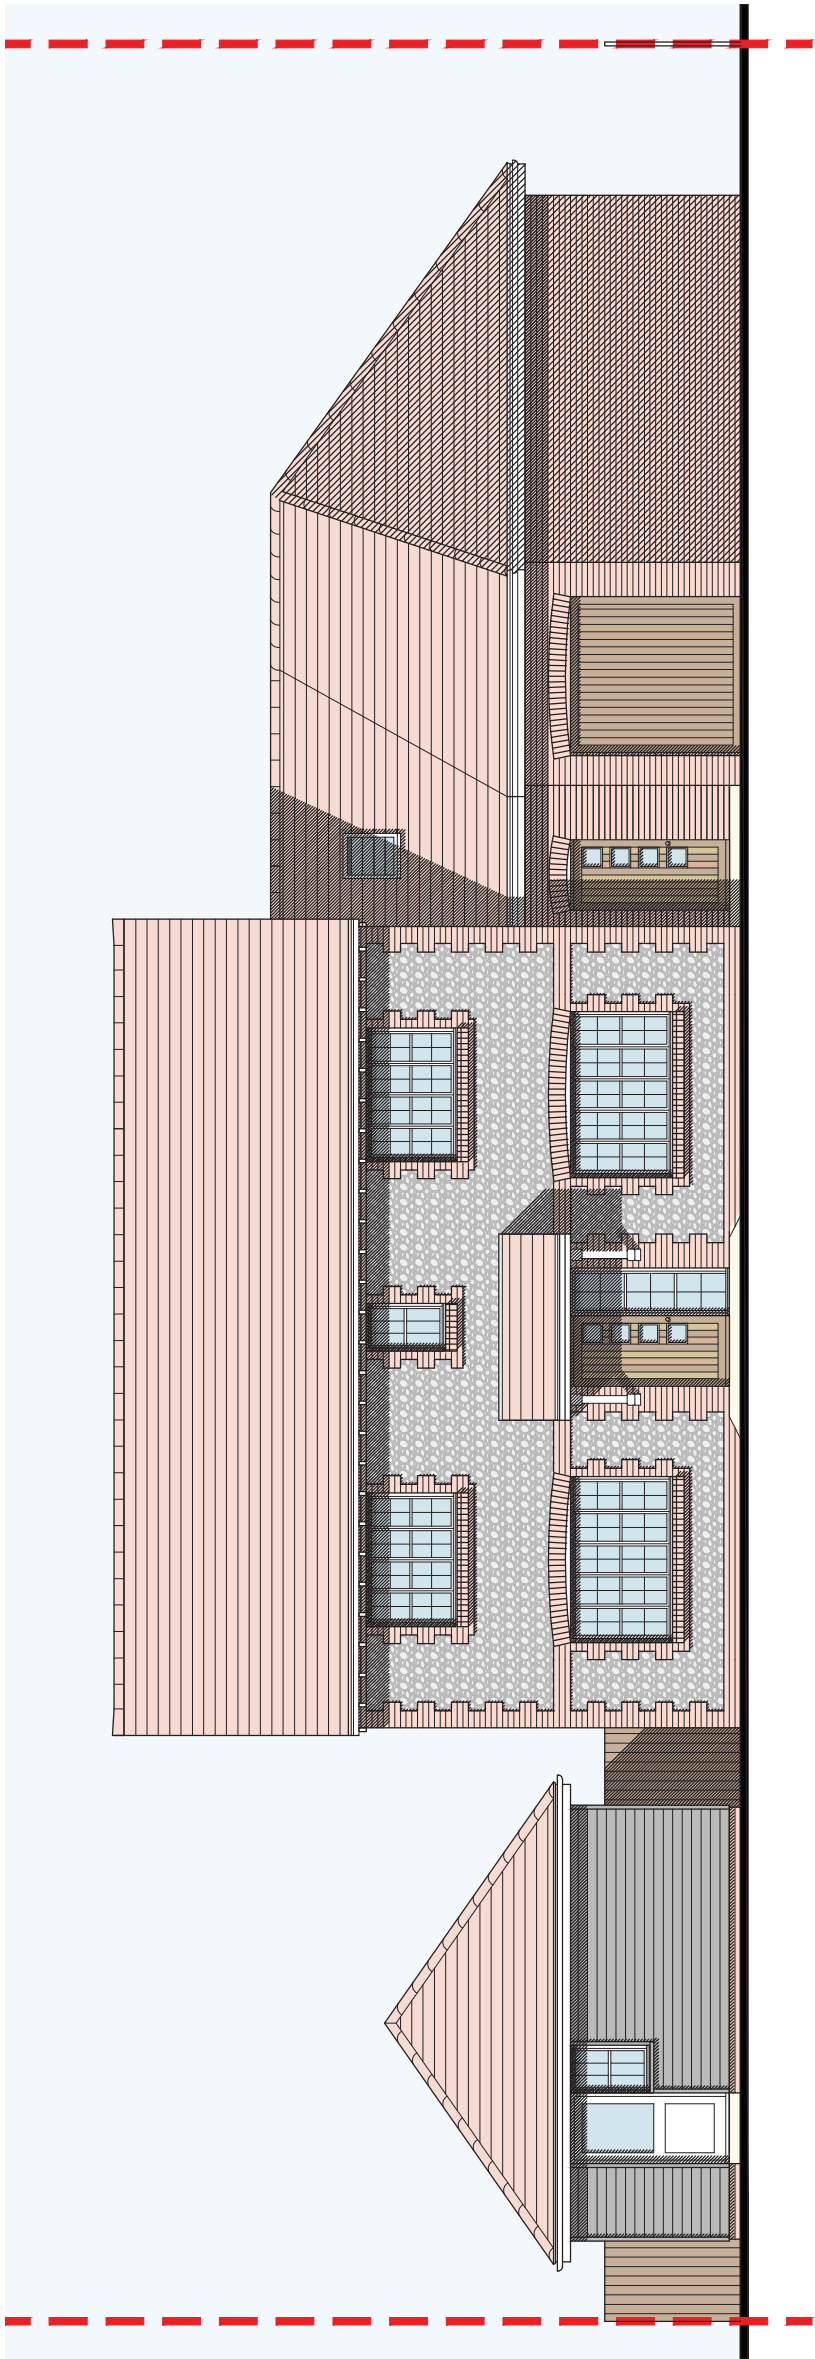

Magpies Garage (East)

Front (East) Elevation

Double Garage Element

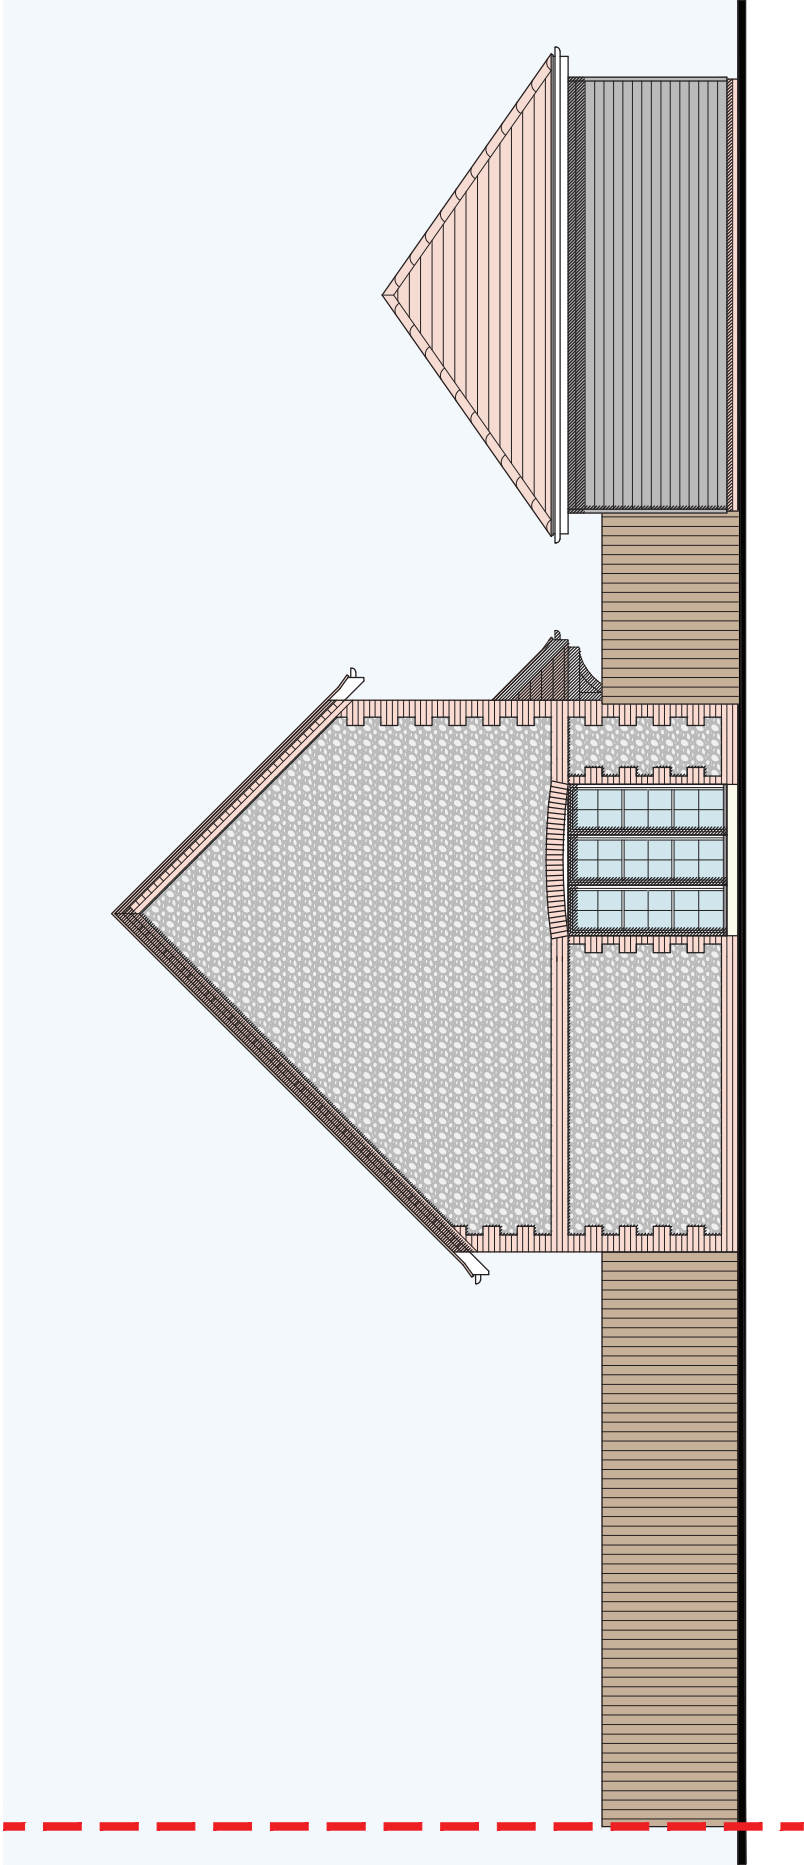

Side (South) Elevation

Magpies Garage (West)

project	drawing	date	scale	drawing no	revision
Land at Magpies, Sea Lane, Ferring	Proposed Elevations Sheet 1	Dec 2011	1:100	5022-03	-