



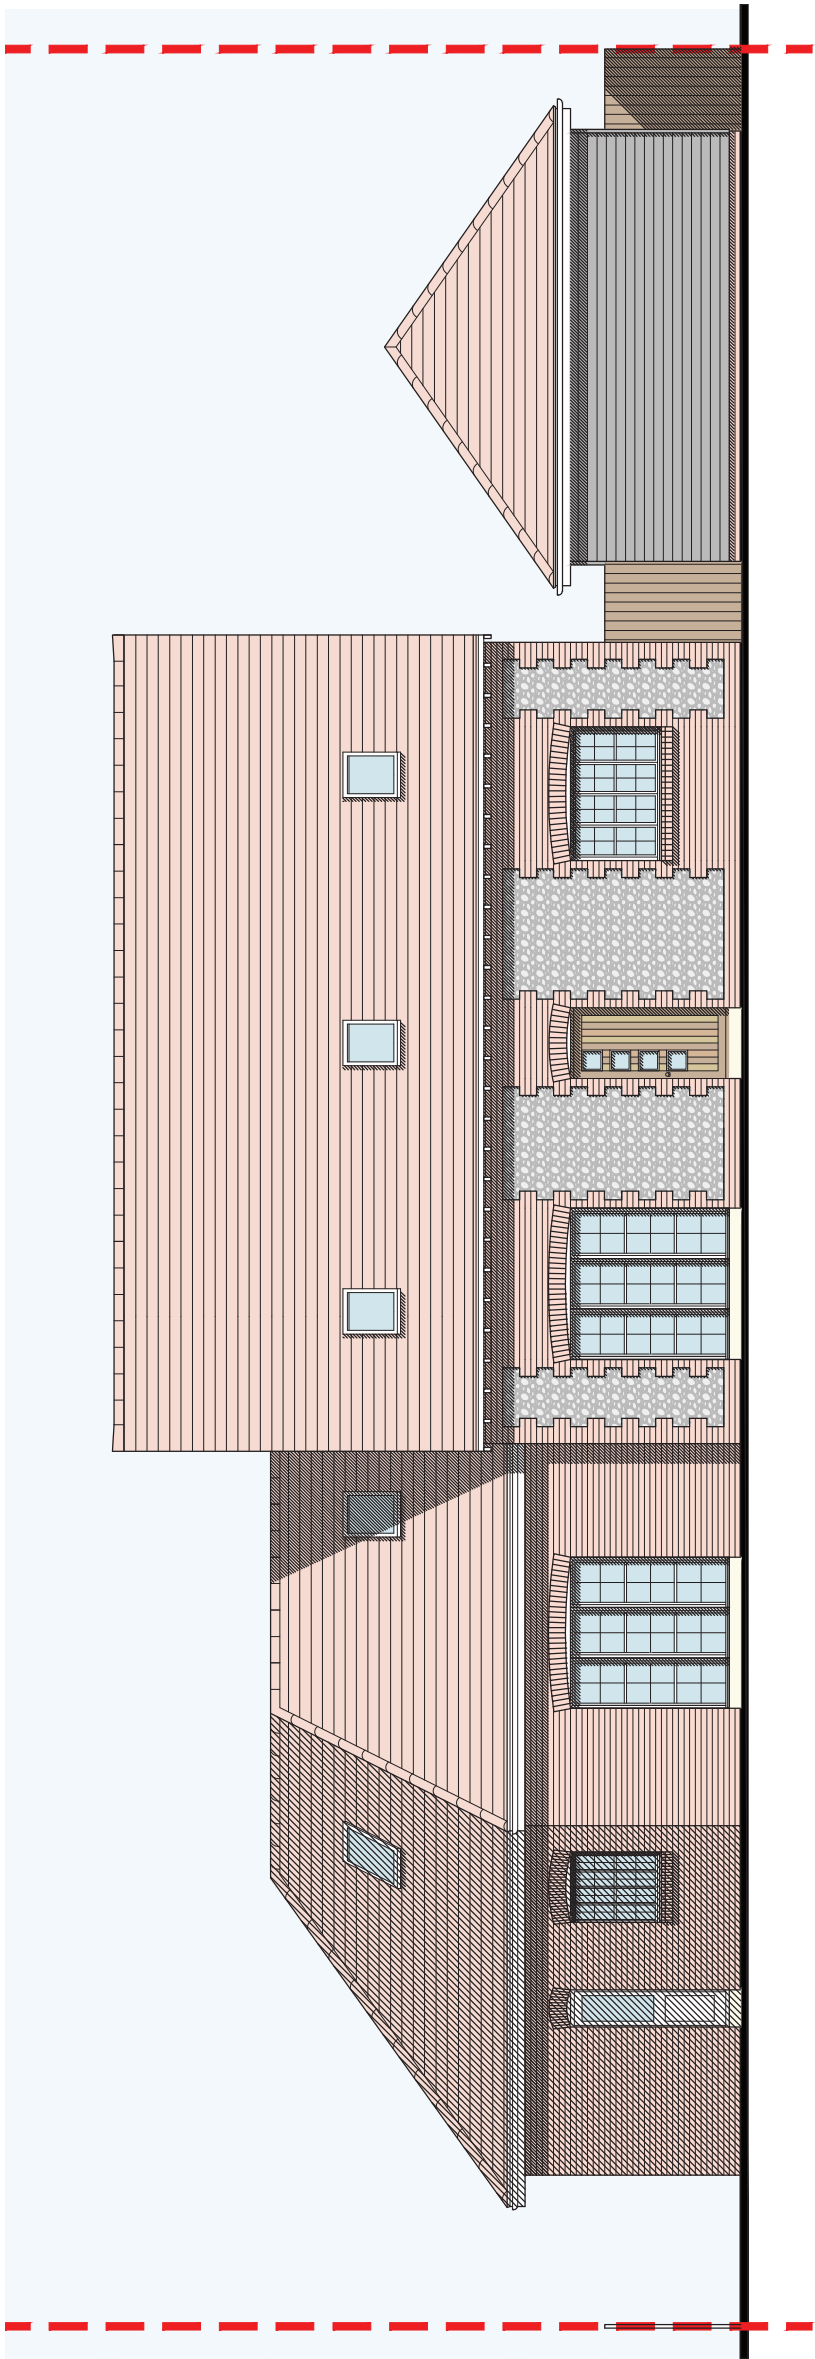

Double Garage Element

Rear (West) Elevation

Magpies Garage (West)

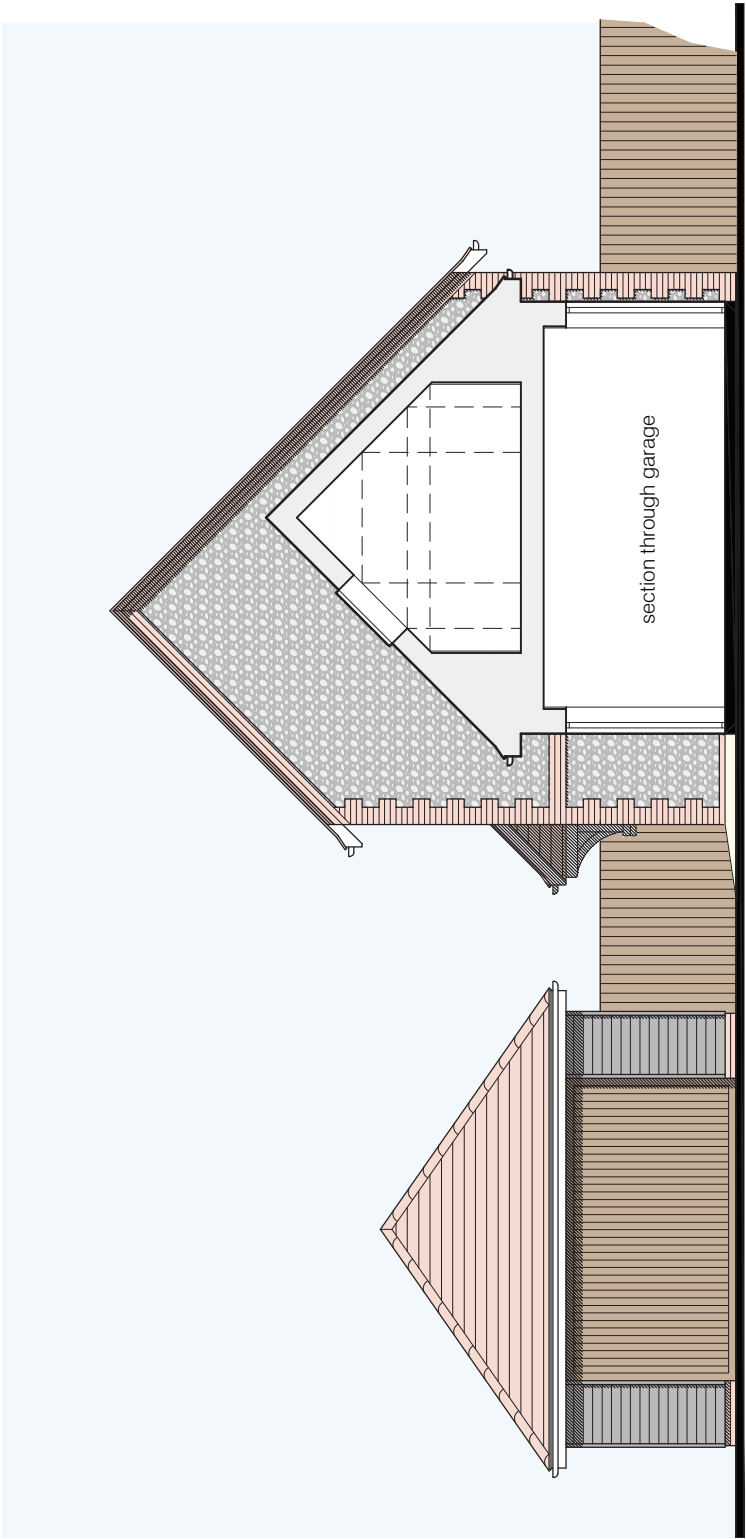

Magpies Garage (North)

Side (North) Elevation

project	drawing	date	scale	drawing no	revision
Land at Magpies, Sea Lane, Ferring	Proposed Elevations Sheet 2	Dec 2011	1:100	5022-04	-