



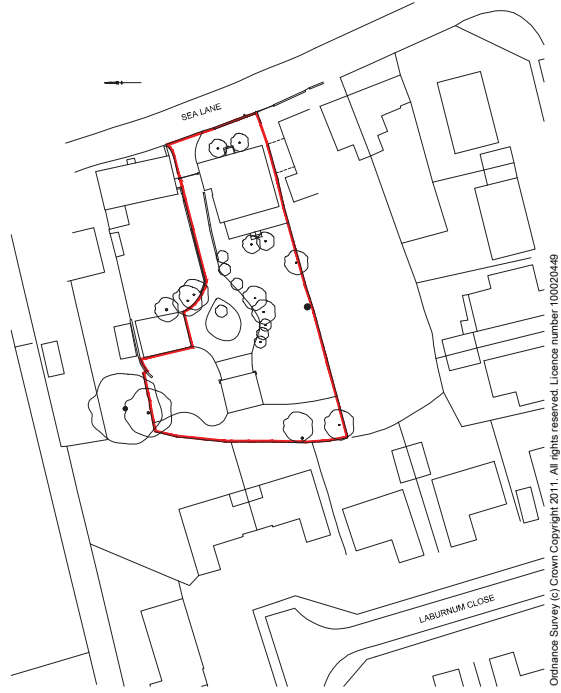

Ordnance Survey (c) Crown Copyright 2011. All rights reserved. Licence number 100020469

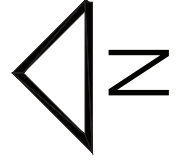

project Land at Magpies, Sea Lane, Ferring	drawing Location Plan	date Dec 2011	scale 1:1250	drawing no 5022-L	revision A
---	--------------------------	------------------	-----------------	----------------------	---------------