

# Ground Management Ltd

Civil and Geotechnical Engineering Services

Robin Hill Farm Clay Lane Fishbourne  
CHICHESTER West Sussex PO18 8AB  
Phone/Fax 01243 575073

PROJECT NO: G6306

FIGURE REF: Figure 4

PROJECT: Ferring Country Centre


PREPARED: AJHT

SECTION: Preliminary Ground Investigation

CHECKED: AJHT

TITLE: Exploratory Hole Location Plan

DATE: Jan 2017

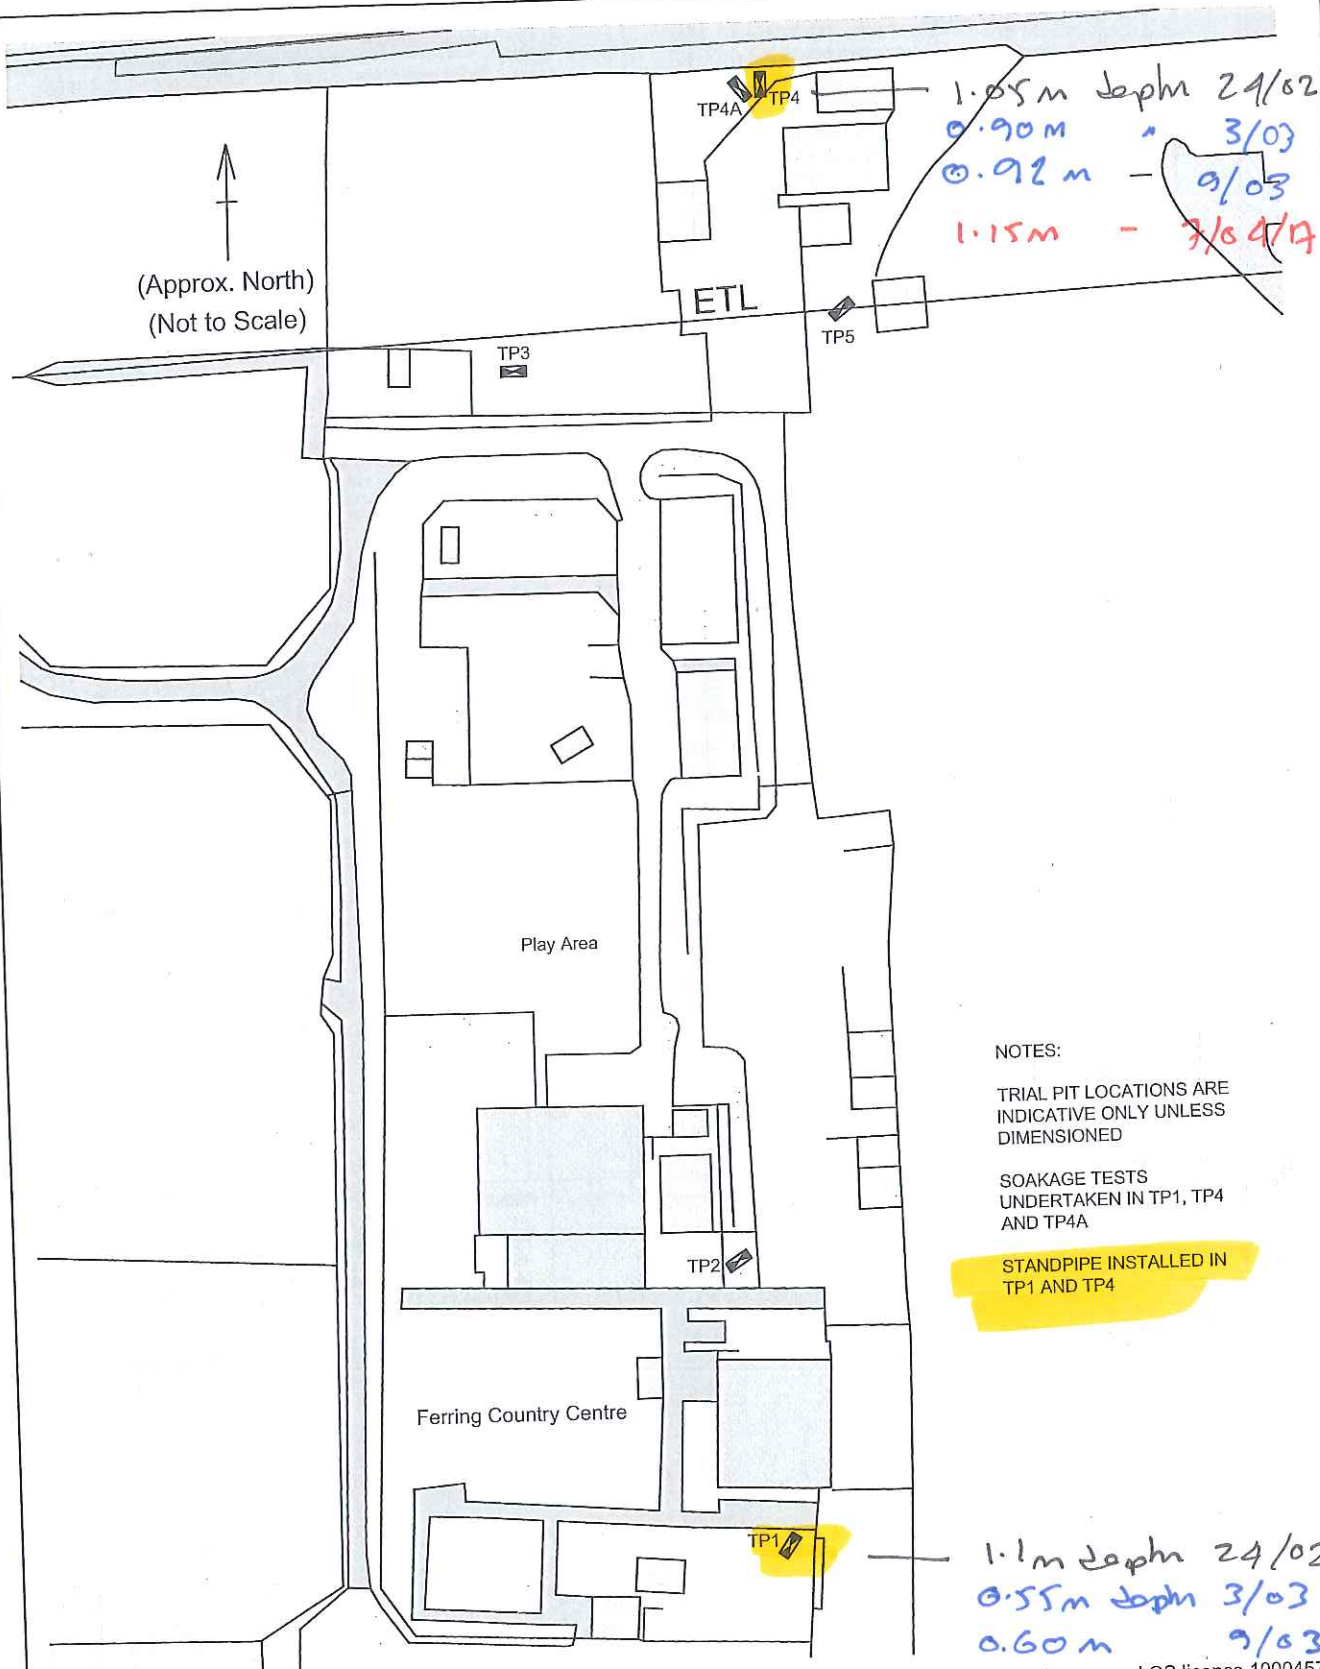

Based on Plans by Philips Surveyors - Crown copyright reserved OS licence 100045737.