



GROUND FLOOR PLAN 1:100 Existing

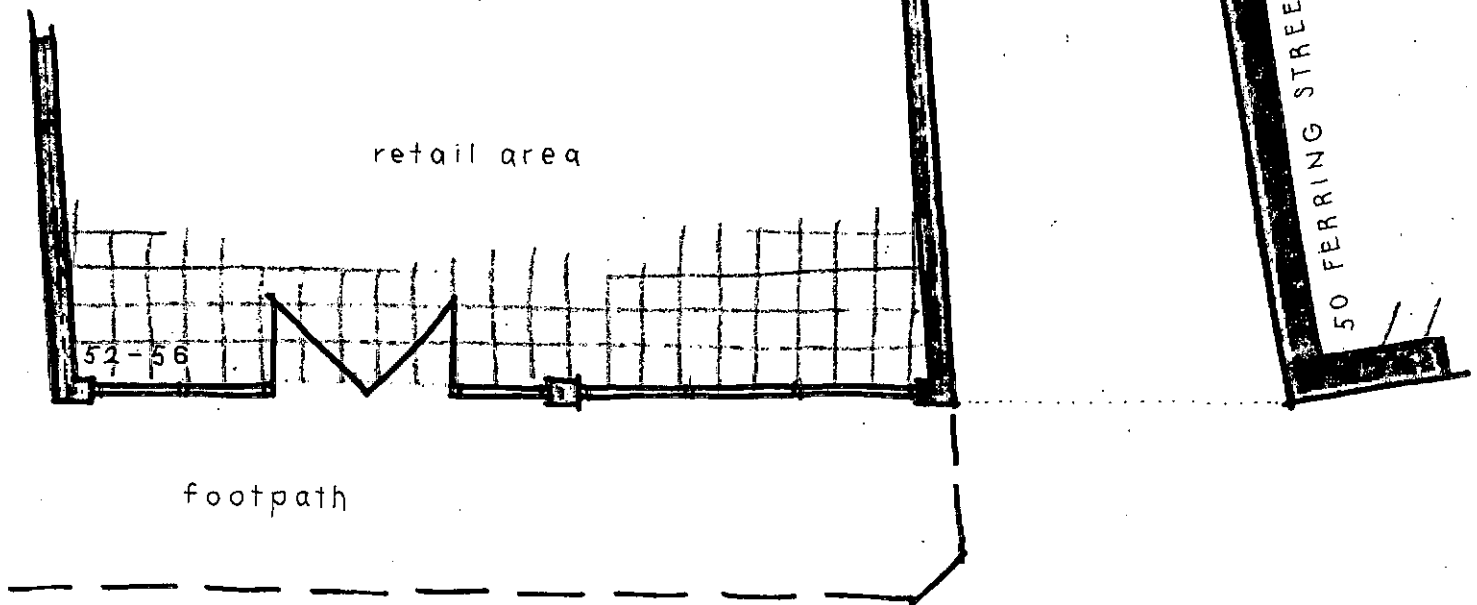

GROUND FLOOR PLAN 1:100 Proposed

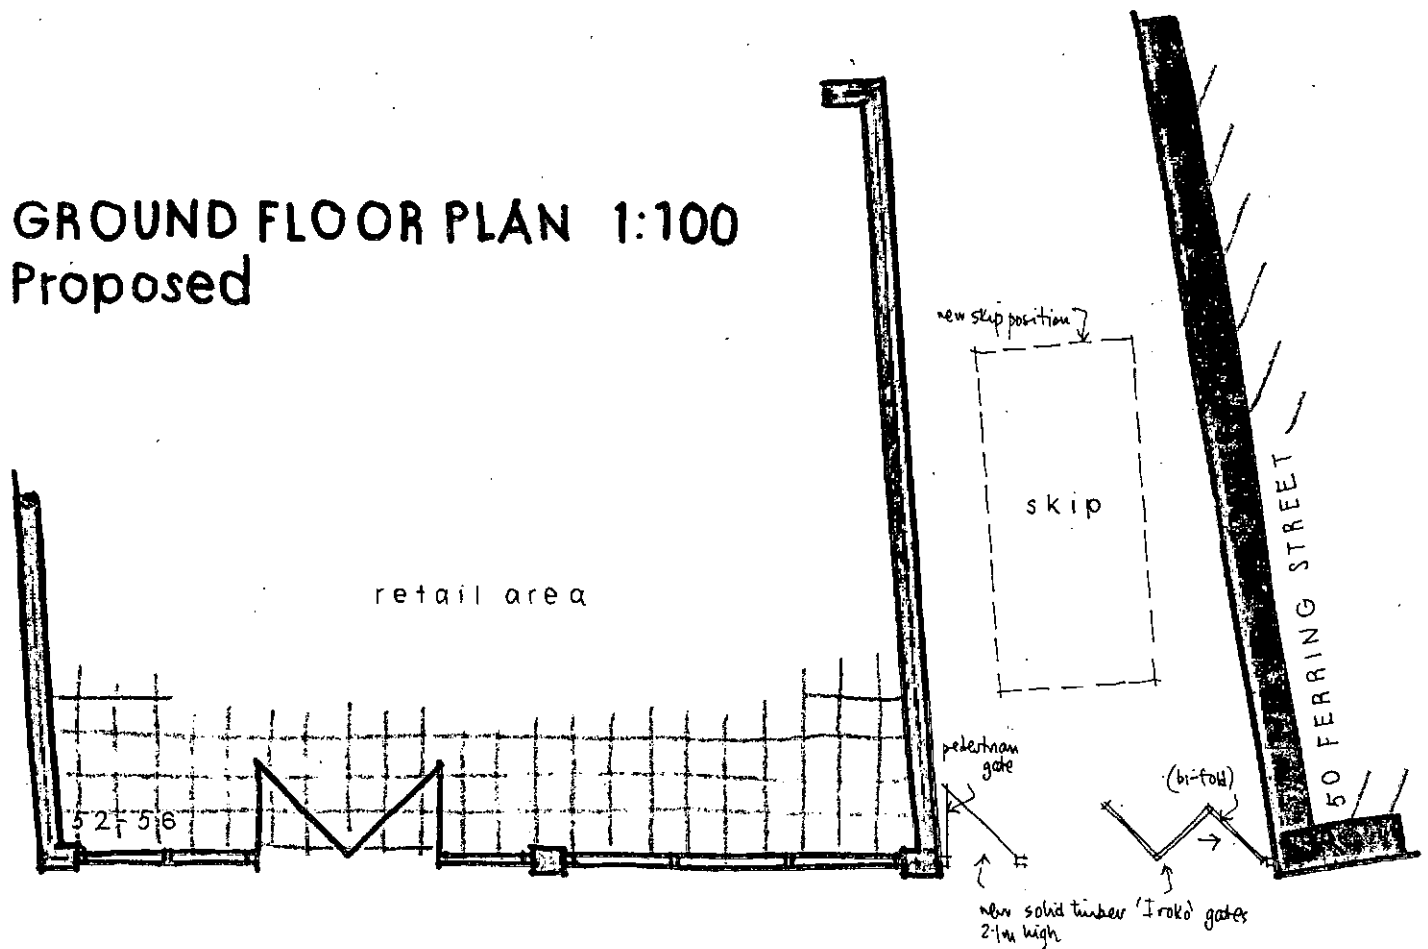

52-56 FERRING STREET, FERRING