


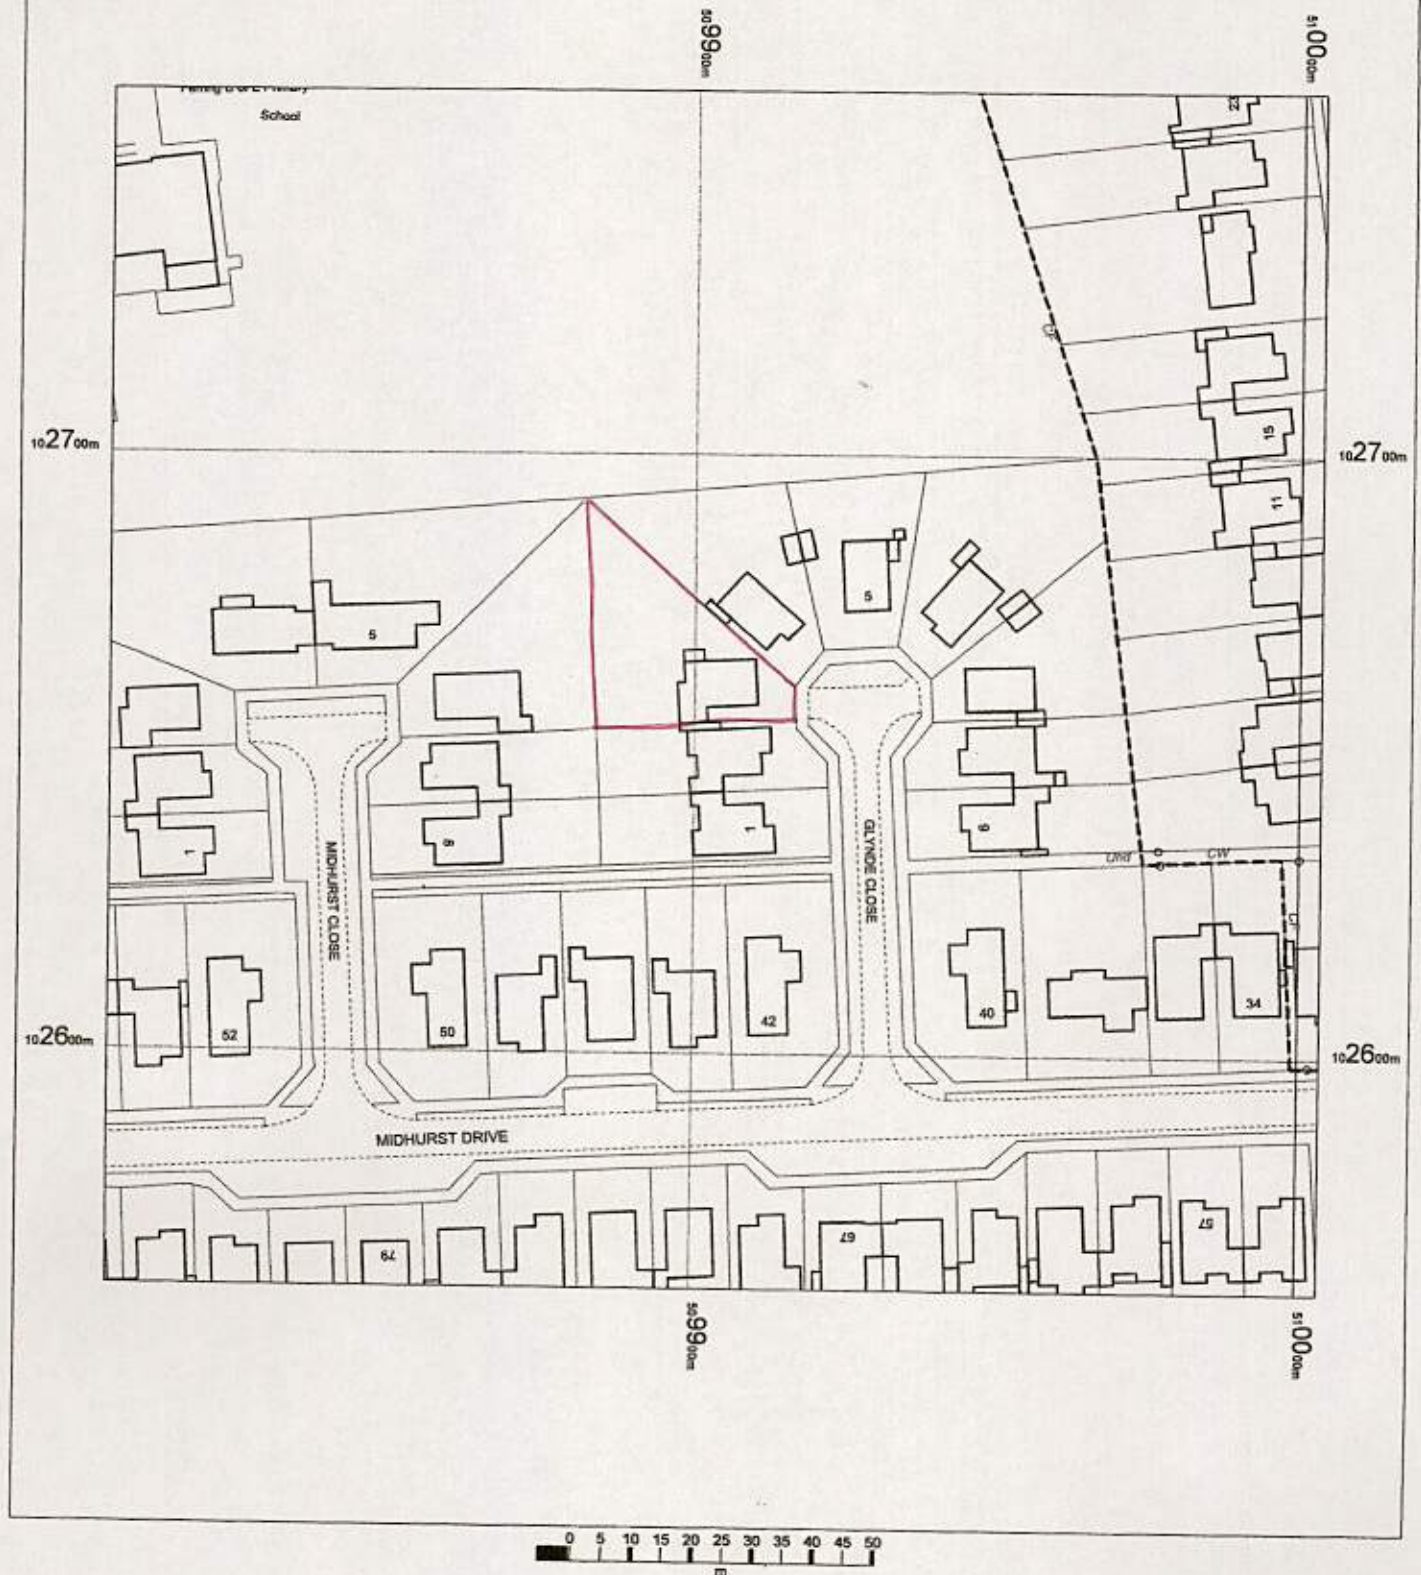

SITE PLAN

OS Mastermap
31 October 2012, ID: BW1-00186838
www.blackwellmapping.co.uk

1:1250 scale print at A4, Centre: 509904 E, 102660 N

©Crown Copyright. Licence no. 100041040



BLACKWELL'S
www.blackwellmapping.co.uk

TEL: 01865 333 677
maps.oxford@blackwell.co.uk

